R45E - M.D.B + M.

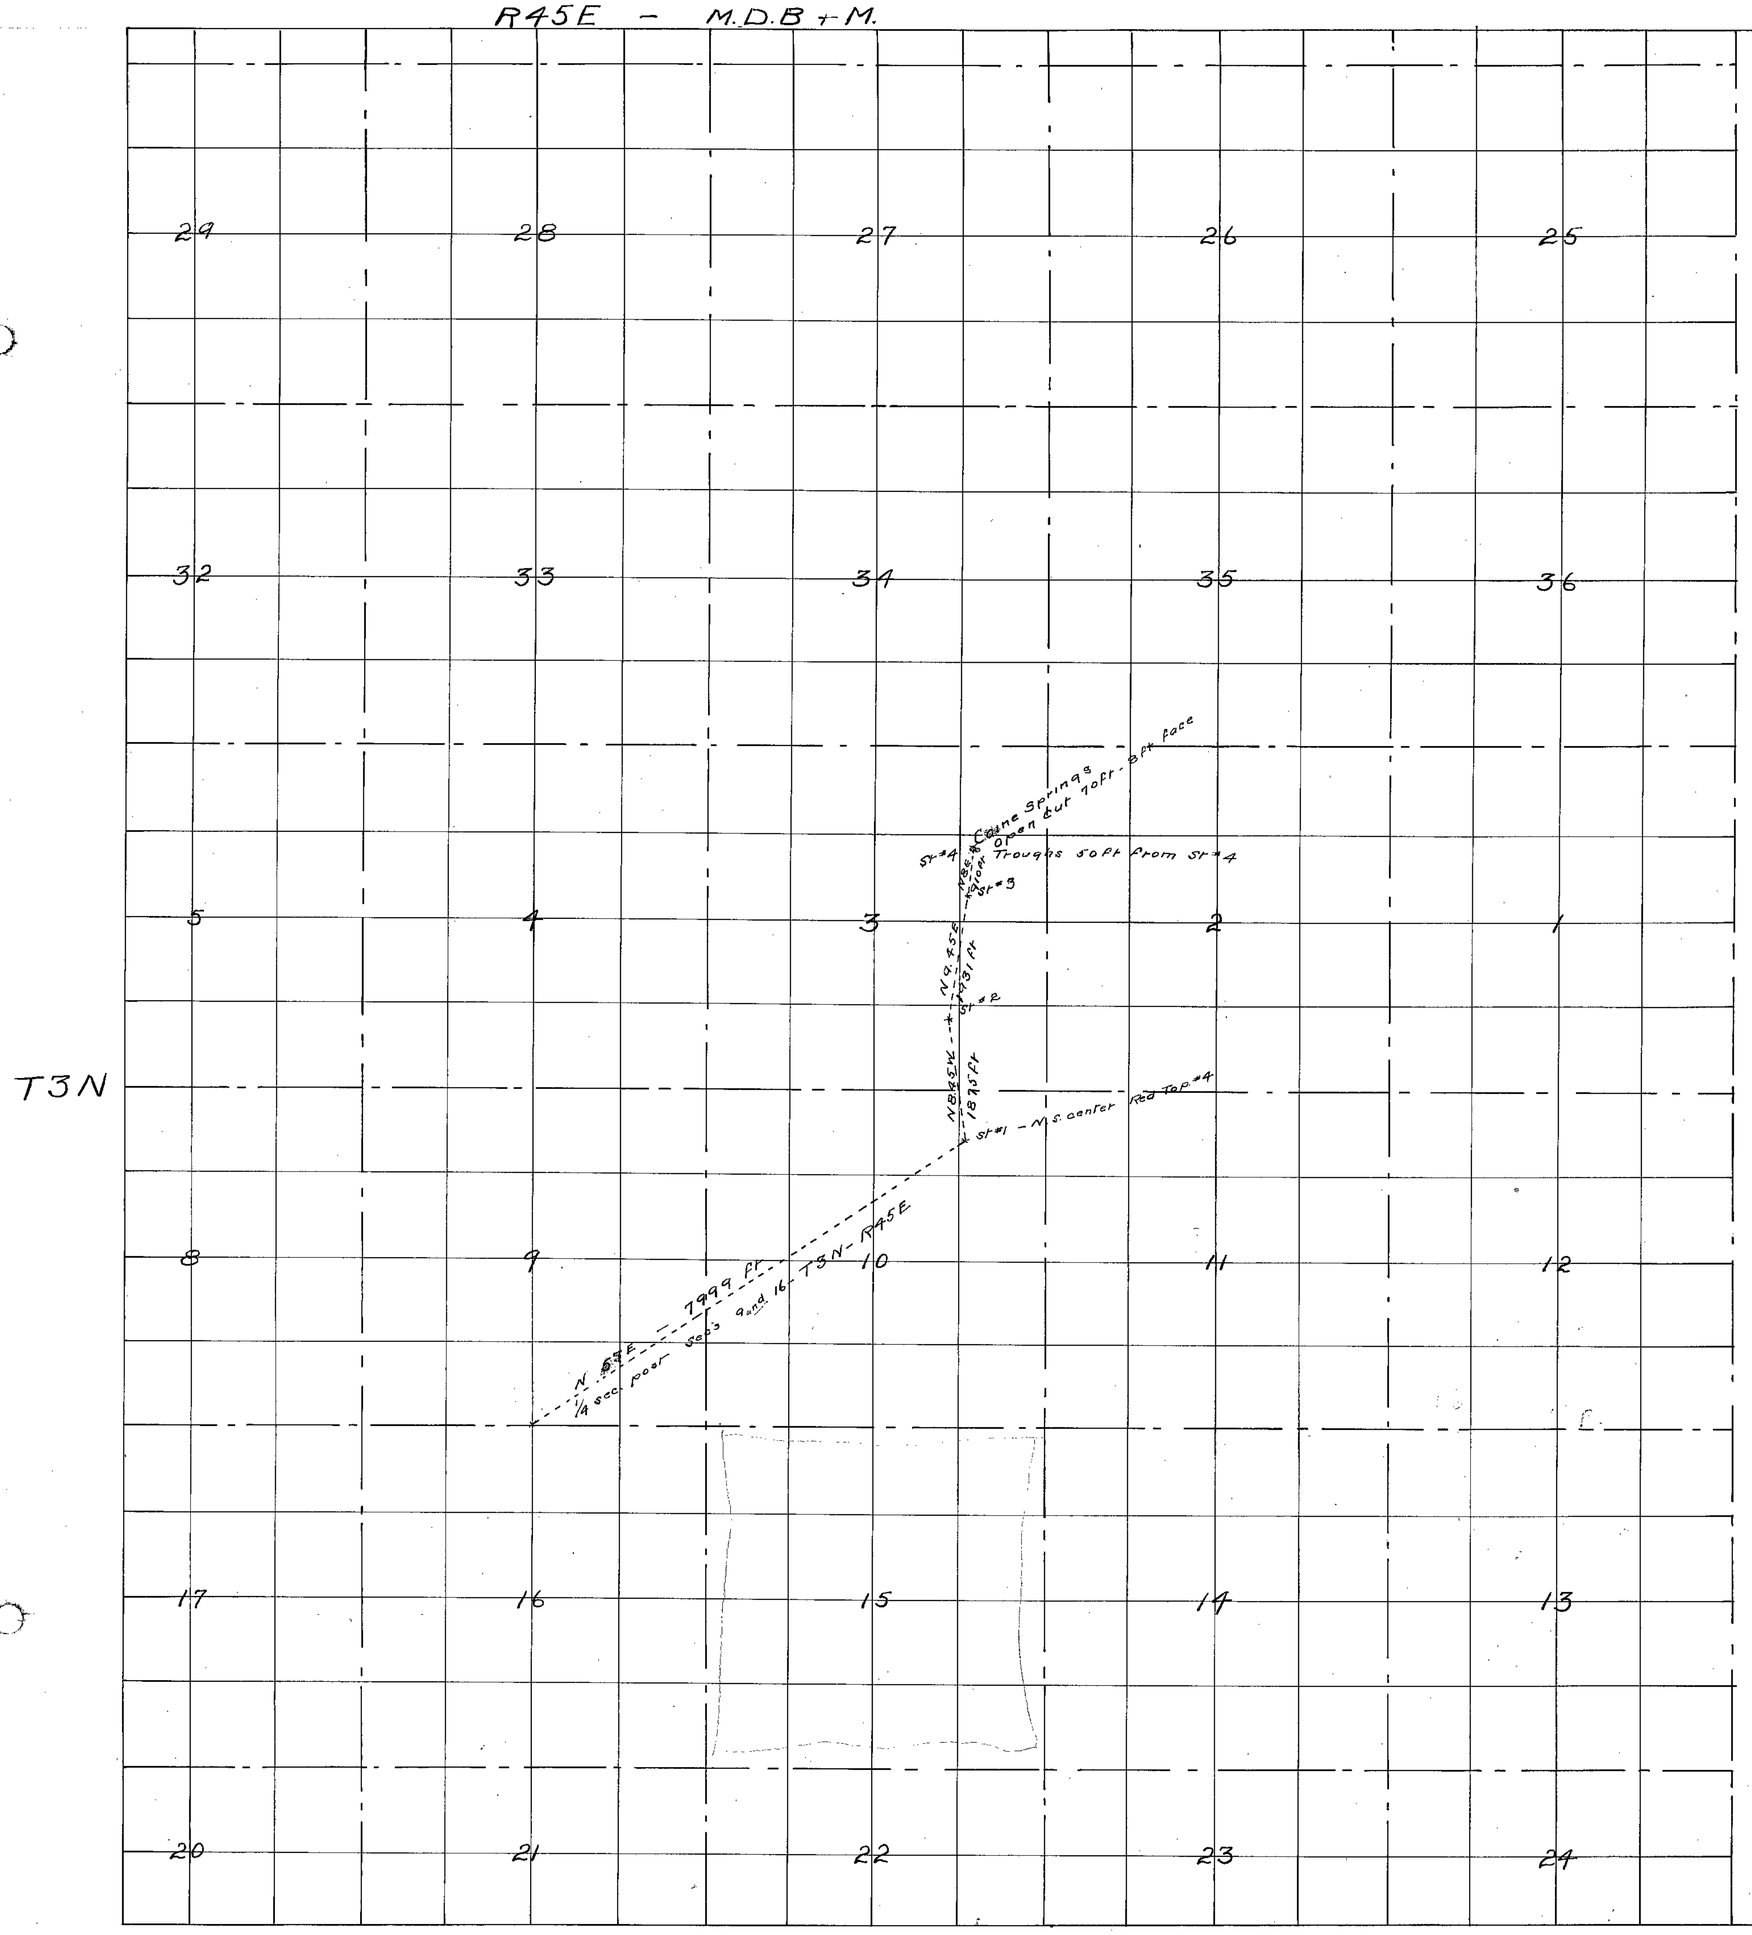

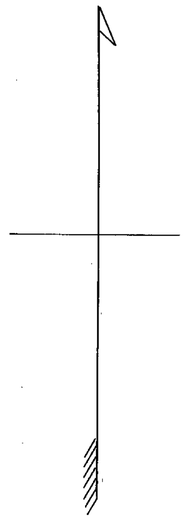

CAINE SPRINGS
SE 1/4 of the NE 1/4
Sec. 3 - T3N. R45E - M.D.B.M.

I, W. A. Ray, being first duly sworn, depose and say that the above map is a true and accurate plat of the waters and developements of Caine Springs as taken from the field notes of a survey made by me and completed on the 24th day of September 1919.

That the map and survey were made at the instance of Mrs. Milo A. Caine applicant for said waters and that it truly represents the waters and improvements of said Caine Springs

W. A. Ray
Co Svr

Subscribed and sworn to before me this 27th of Sep 1919

L E Glass
County Clerk

[illegible] County, State of Nevada and ex-officio Clerk of the [illegible] of the Fifth Judicial District of the State of Nevada, in and for the County of Nye.

857 Bu 4 Nov. 22 - 1923 for 0.001 c.f.s.

10/28/19

5798