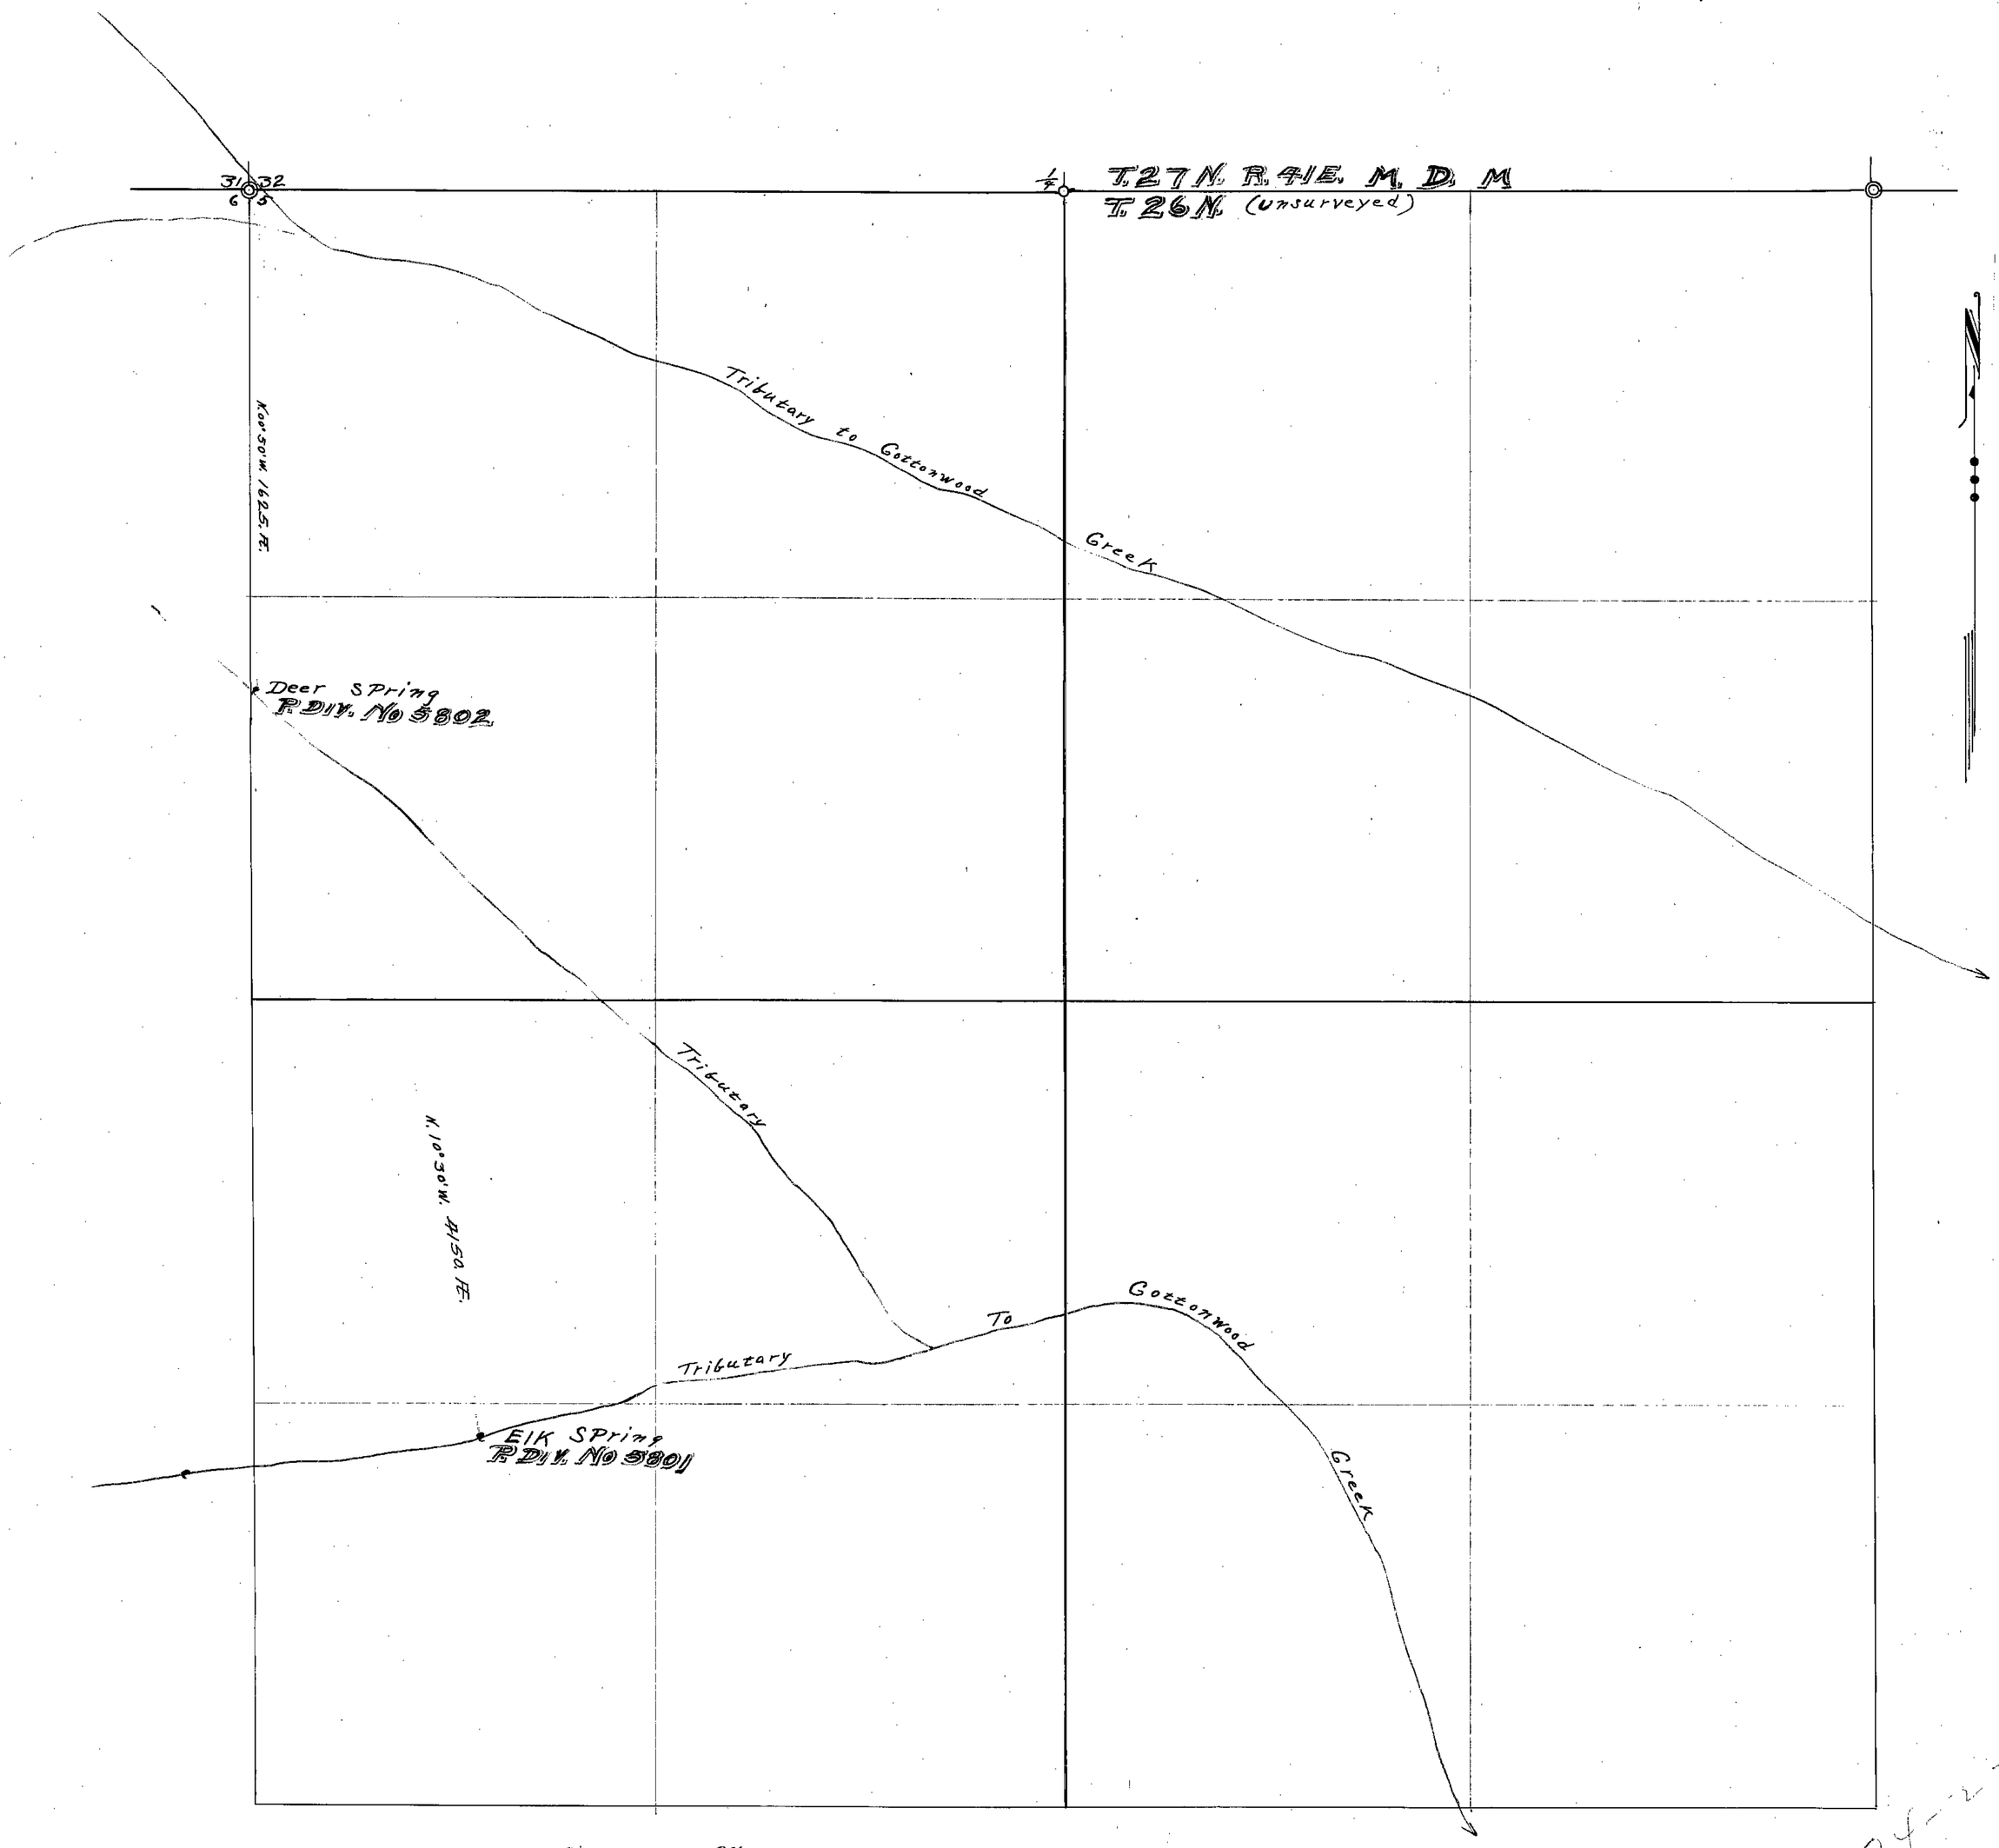

Note:-
No troughs at springs Aug. 31st 1922.
Applicant reports troughs are portable, and are placed and removed according to watering season.

O. P. Adams,

MAP
APPLICATION Nos. 5801 & 5802
OF
DR. SAMUEL R. CLARK, "Et al"
WHOSE ADDRESS IS BATTLE MOUNTAIN, LANDER COUNTY, NEVADA.

(STATE OF NEVADA
(COUNTY OF LANDER) S.S.

I, O. P. Adams, being first duly sworn, depose and say, that the accompanying map is a true and accurate plat of the works described in Application Nos. 5801 & 5802 as taken from the field notes of a survey made by me, completed on the 31, day of Aug. 1922.

That the map and survey were made at the instance of Dr. Samuel R. Clark, and that it truly represents the works desribed in Application Nos. 5801 & 5802.

O. P. Adams
surveyor.

Subscribed and sworn to before me this 14th day of September 1922.

W. A. Hanson

Notary Public in and for Lander County, Nevada.

SCALE
300 FT. TO ONE INCH.

FILED
Nov. 24, 1922.
STATE ENGINEER'S OFFICE

769-770

June 30, 1923.

5801-5802