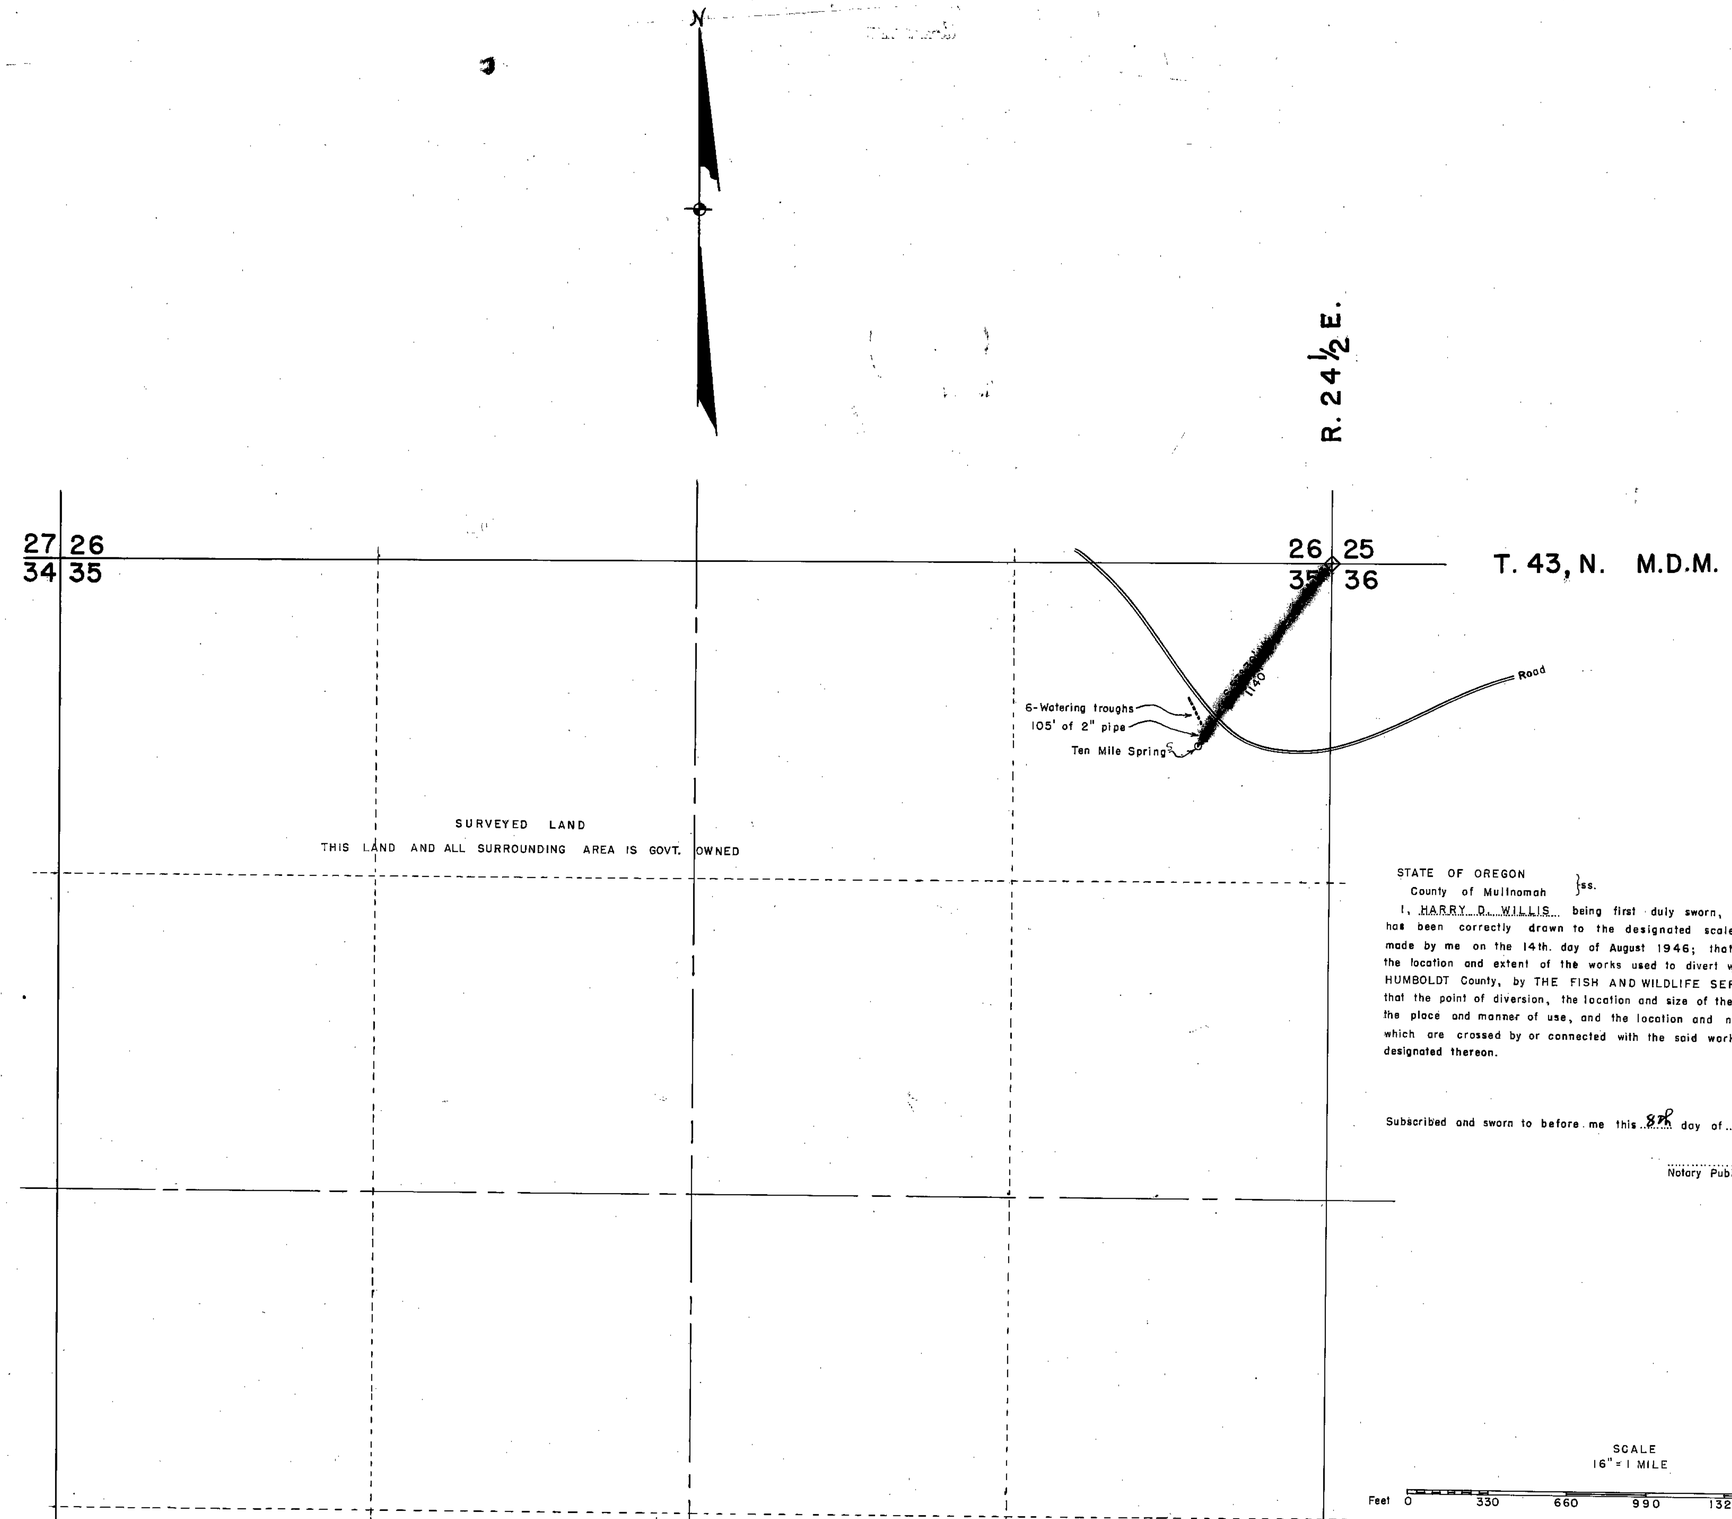

STATE OF OREGON
County of Multnomah } ss.

I, HARRY D. WILLIS being first duly sworn, depose and say that this map has been correctly drawn to the designated scale from field notes of a survey made by me on the 14th. day of August 1946; that it truly and correctly represents the location and extent of the works used to divert water from TEN MILE SPRING in HUMBOLDT County, by THE FISH AND WILDLIFE SERVICE for stockwatering purposes; that the point of diversion, the location and size of the diverting channel or other conduit, the place and manner of use, and the location and names of all other works or streams which are crossed by or connected with the said works, are fully and correctly designated thereon.

Harry D. Willis
State Water Right Surveyor

Subscribed and sworn to before me this 8th day of November 1946

Laura D. Leonard
Notary Public in and for Multnomah County Oregon.
My com. Expires 12-13-48

Certificate No. 4424 Issued Nov. 28, 1956

FILED
Nov. 12, 1946
STATE ENGINEER'S OFFICE

MAP BENEFICIAL
TO ACCOMPANY PROOF OF ~~APPROPRIATION~~ USE
FOR STOCKWATERING BY
THE FISH AND WILDLIFE SERVICE
U. S. DEPARTMENT OF THE INTERIOR
FROM TEN MILE SPRING

5814

L.R.J. – 1946

5814