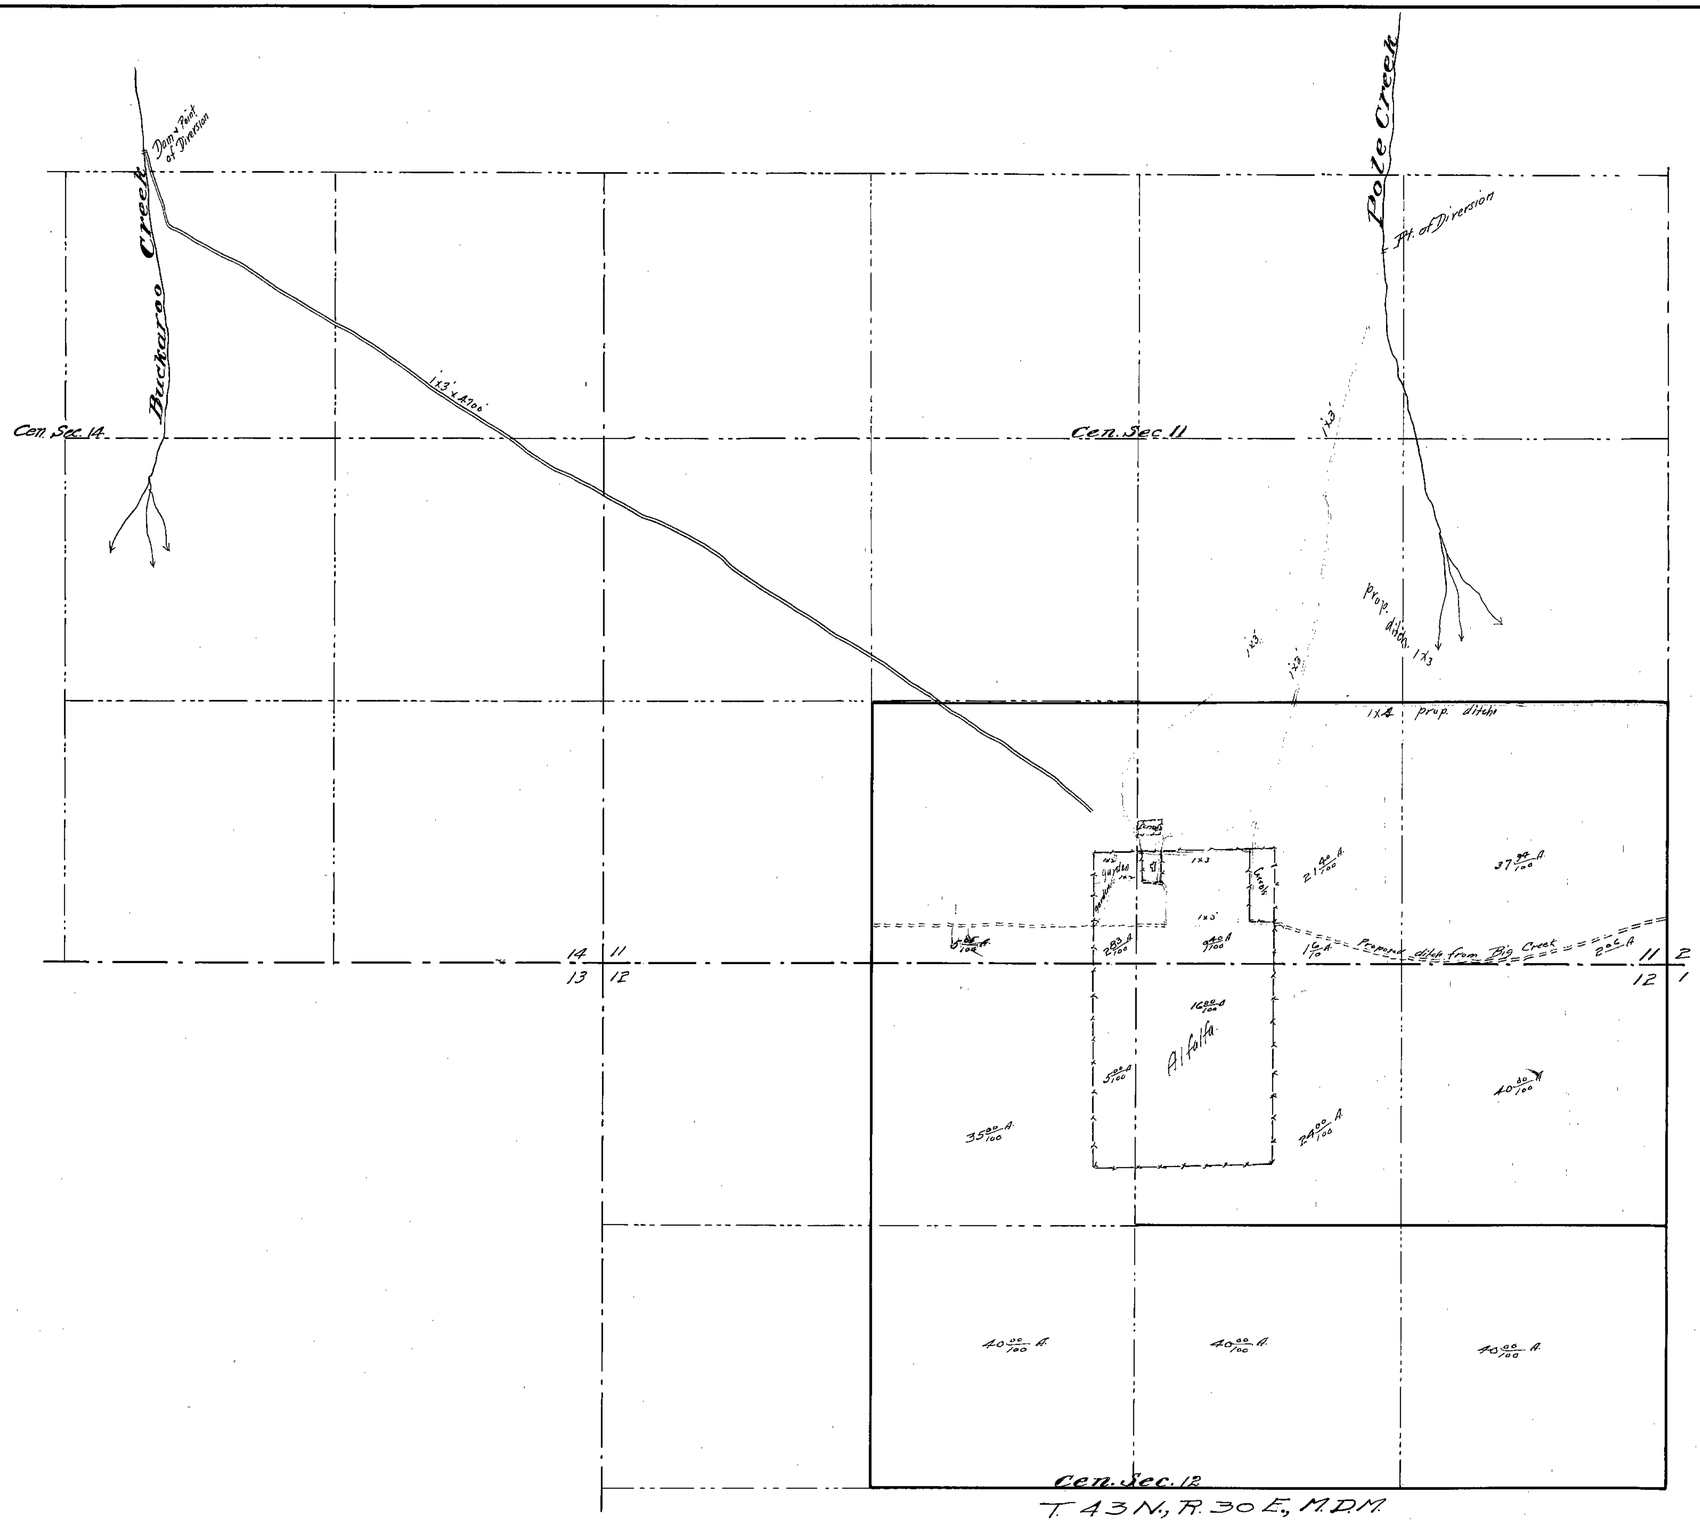

State of Nevada }
County of Humboldt } ss

I, H. H. Shelton, being first duly sworn, depose and say that the above map is a true and accurate plat of the proposed irrigation works as taken from the field notes of a survey made by me, completed on the 13th day of October 1919; that such survey was made at the instance of M. Oyarcabal and Pete Bertran Hardy; that the map describes the works described in Application No. 5825 together with the location of streams and ditches in the immediate vicinity.

Horace H. Shelton, C.E.

Subscribed and sworn to before me this the 31st day of October, 1919

L. G. Wilson

Notary Public in and for Humboldt Co., Nevada

FILED
NOV 5 1919
STATE ENGINEER, NEV.

MAP
OF
PROPOSED SYSTEM OF IRRIGATION
APPLICATION No. 5825
FROM
POLE & BIG CREEK
OYARCABAL & BERTRAN HARDY
HUMBOLDT CO., NEVADA.
OCT., 1919 SCALE 1" = 400'

5825