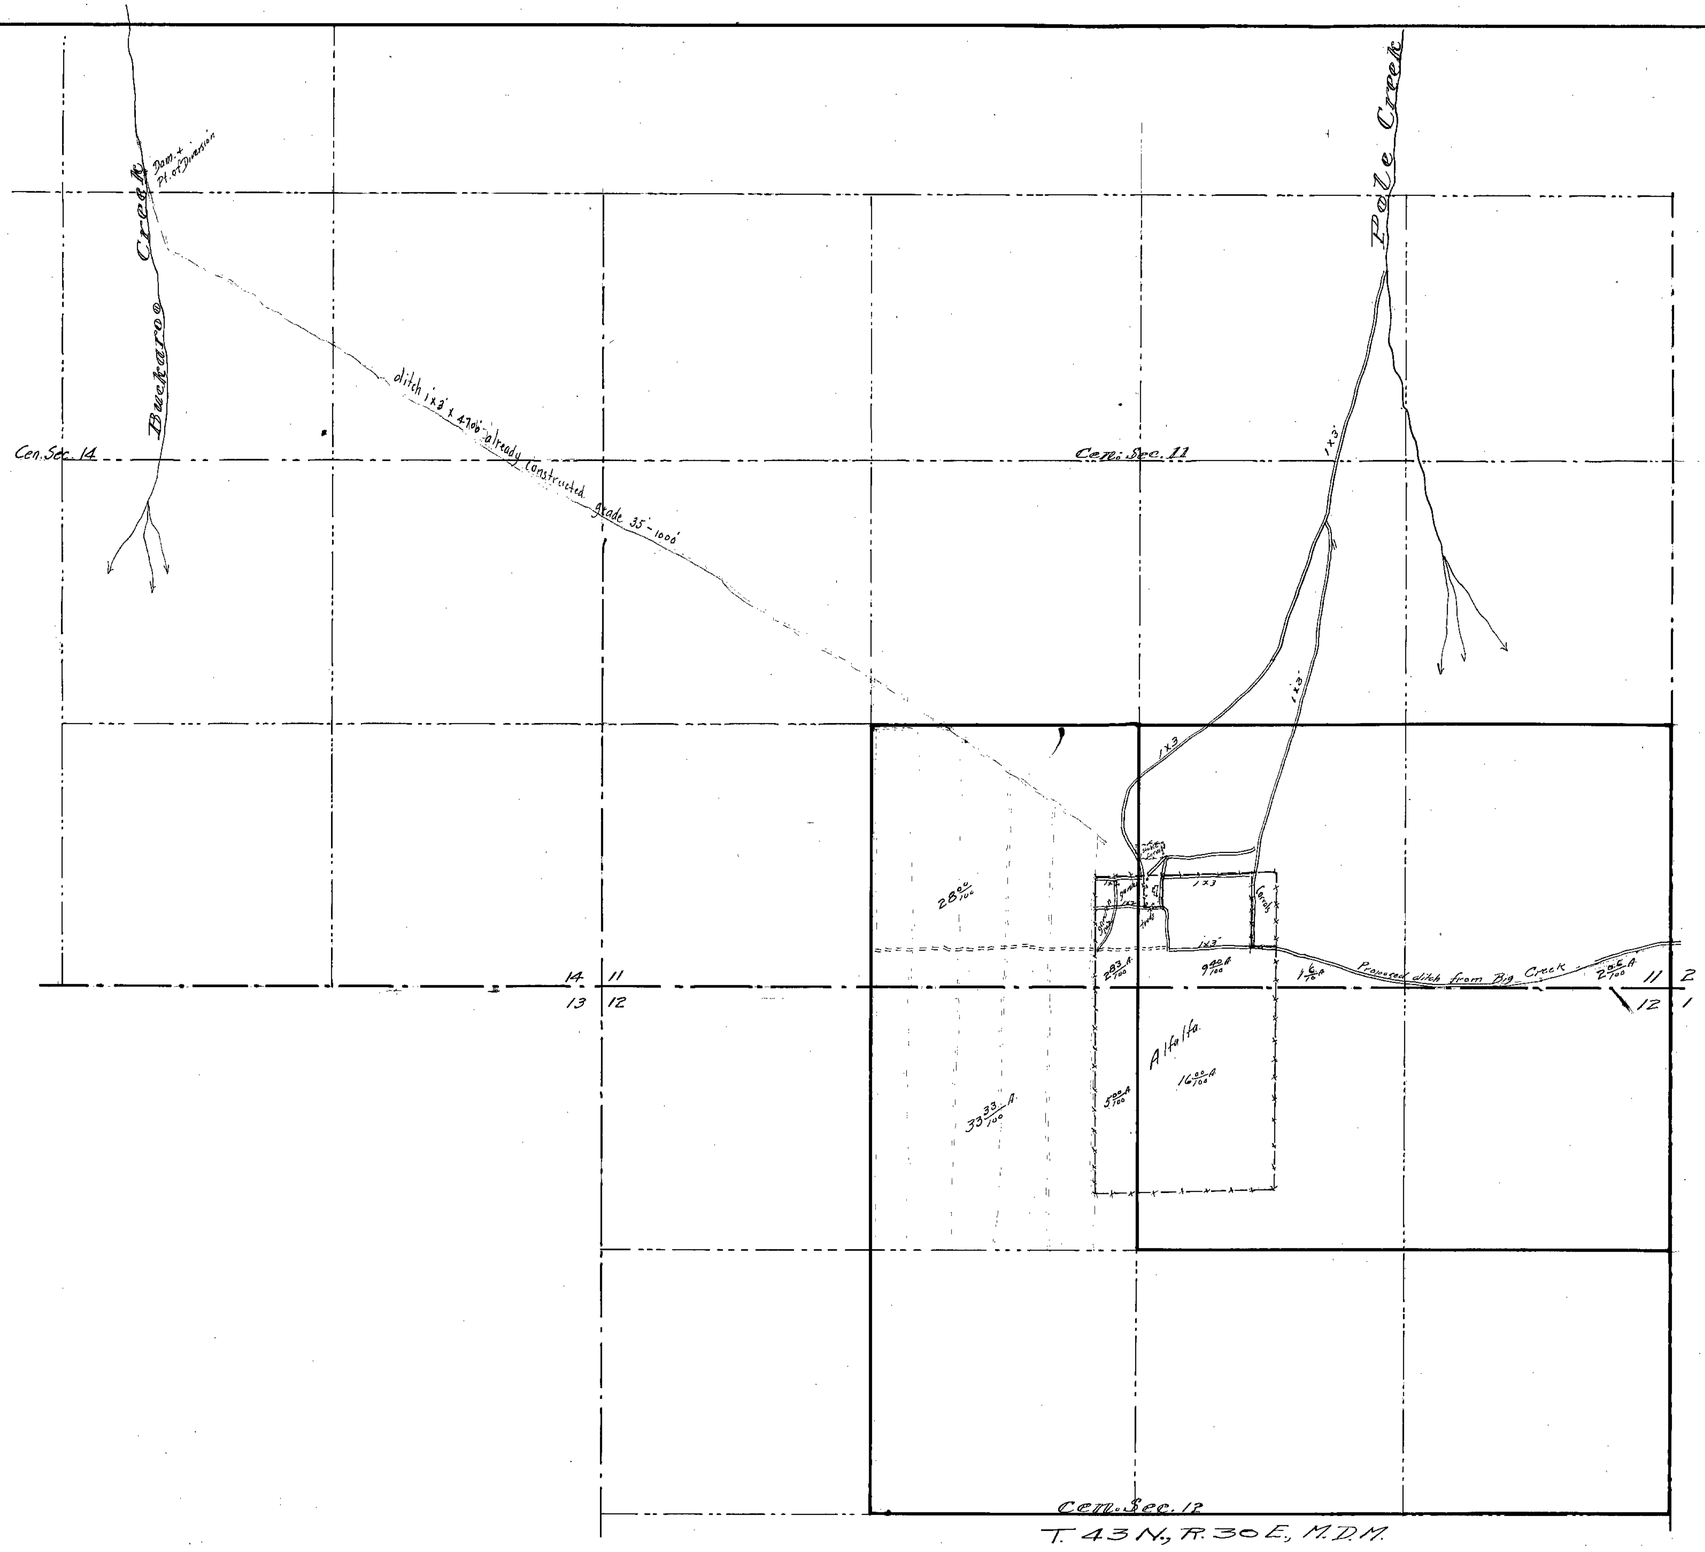

State of Nevada }
County of Humboldt } ss

I, H.H. Sheldon, being first duly sworn, depose and say that the above map is a true and accurate plat of the proposed irrigation works as taken from the field notes of a survey made by me, completed on the 13th day of October, 1919; that such survey was made at the instance of Martin Oyarcabal; that the map describes the works described in Application No. 5826, together with the location of Streams and ditches in the immediate vicinity

Howard H. Sheldon, C.E.

Subscribed and sworn to before me this the 31st day of October, 1919

L. G. Wilson.

Notary Public in and for Humboldt Co., Nevada.

FILED
NOV
STATE ENGINEER

MAP
OF
PROPOSED SYSTEM OF IRRIGATION
APPLICATION No. 5826
FROM
BUCKAROO CREEK
MARTIN OYARCABAL
HUMBOLDT CO., NEVADA
OCT. 1919 SCALE 1"=400'

5826