Section	Subdivision	Township	Range			
17	SW¼NW¼	20 N	55 E			

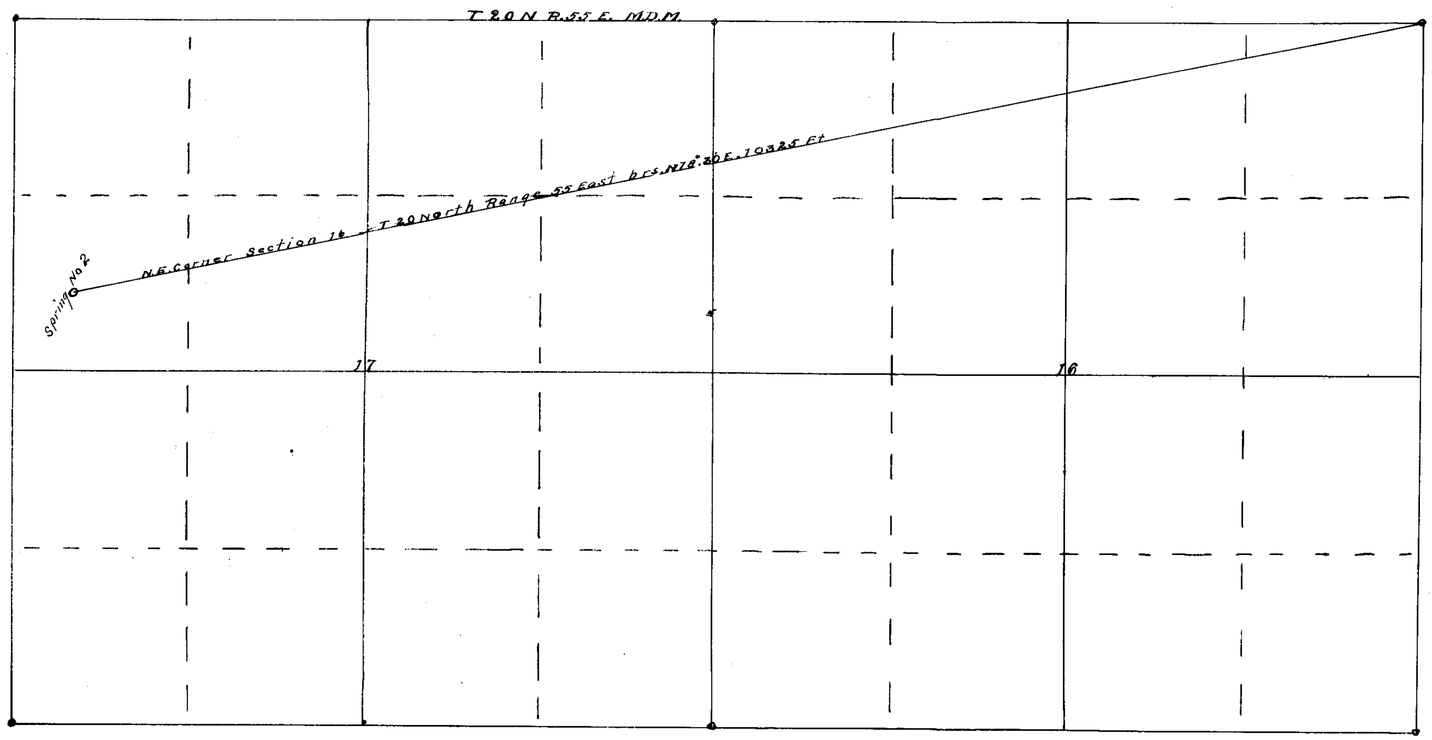

MAP OF APPROPRIATION OF WATER
BY HANDLEY BROS IN NEWARK VALLEY
WHITE PINE COUNTY NEVADA

STATE OF NEVADA }
COUNTY OF EUREKA. } ss

I, Clarence Johnson being first duly sworn depose and say that the above map is a true and accurate plat of the land and spring as taken from the field notes of a survey made by C M Hawes completed in 1919.
That the map and survey were made at the instance of Walter Handley claimant of said spring, and that it truly represents the location of said spring

Clarence Johnson
Surveyor

Subscribed and sworn to before me this 14 day of April 1921

Ellen Coon Plummer

Notary Public in and for
Eureka County Nevada

FILED
4/22/21
STATE ENGINEER'S OFFICE

Scale 1 inch = 600 Ft

716 3-8-23
for 0.015 c.f.s.

5835