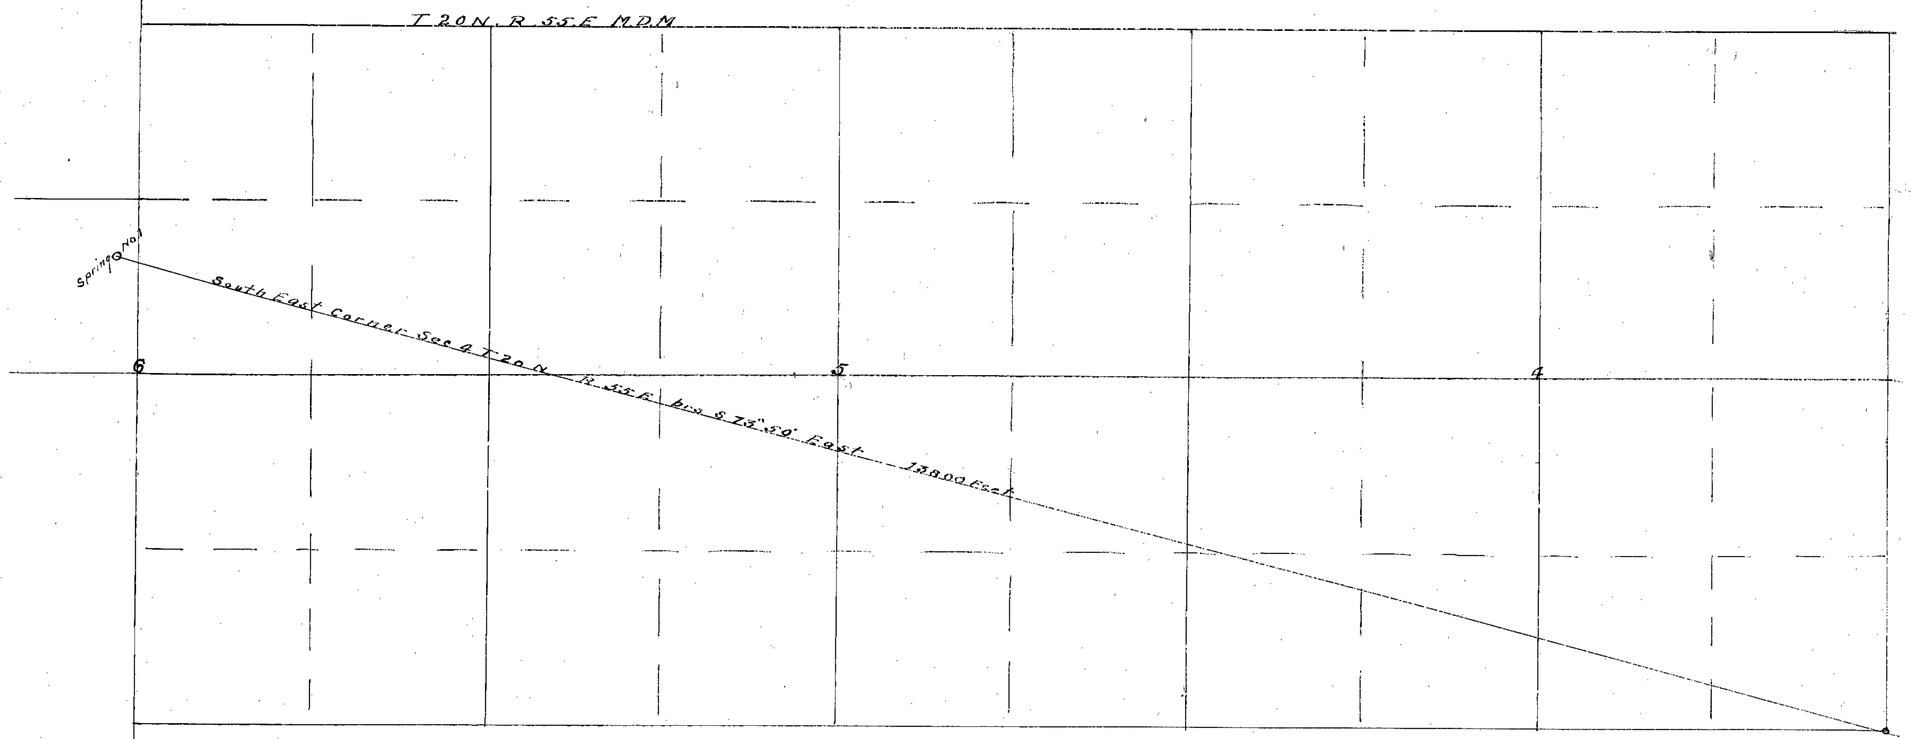

Section	Subdivision	Township	Range			
6	SE-NW	20 N	55 E			

MAP OF APPROPRIATION OF WATER,
BY HANDLEY BROS NEWARK VALLEY.
WHITE PINE COUNTY, NEVADA,

STATE OF NEVADA }
COUNTY OF EUREKA. } SS

I, Clarence Johnson, being first duly sworn depose and say that the above map is a true and accurate plat of the land and spring as taken from the field notes of a survey made by C M Hawes completed in 1919.
That the map and survey was made at the instance of Walter Handley claimant of said Spring and that it truly represents the location thereof

Clarence Johnson
Surveyor

Subscribed and sworn to before me this 4 day of April 1921
Ada Covert Plummer
Notary Public in and for
Eureka County Nevada

Scale 1 inch 600 Ft

FILED
4/22/21
STATE ENGINEER

718
for 0.015 c.f.s.

3-8-23

5838