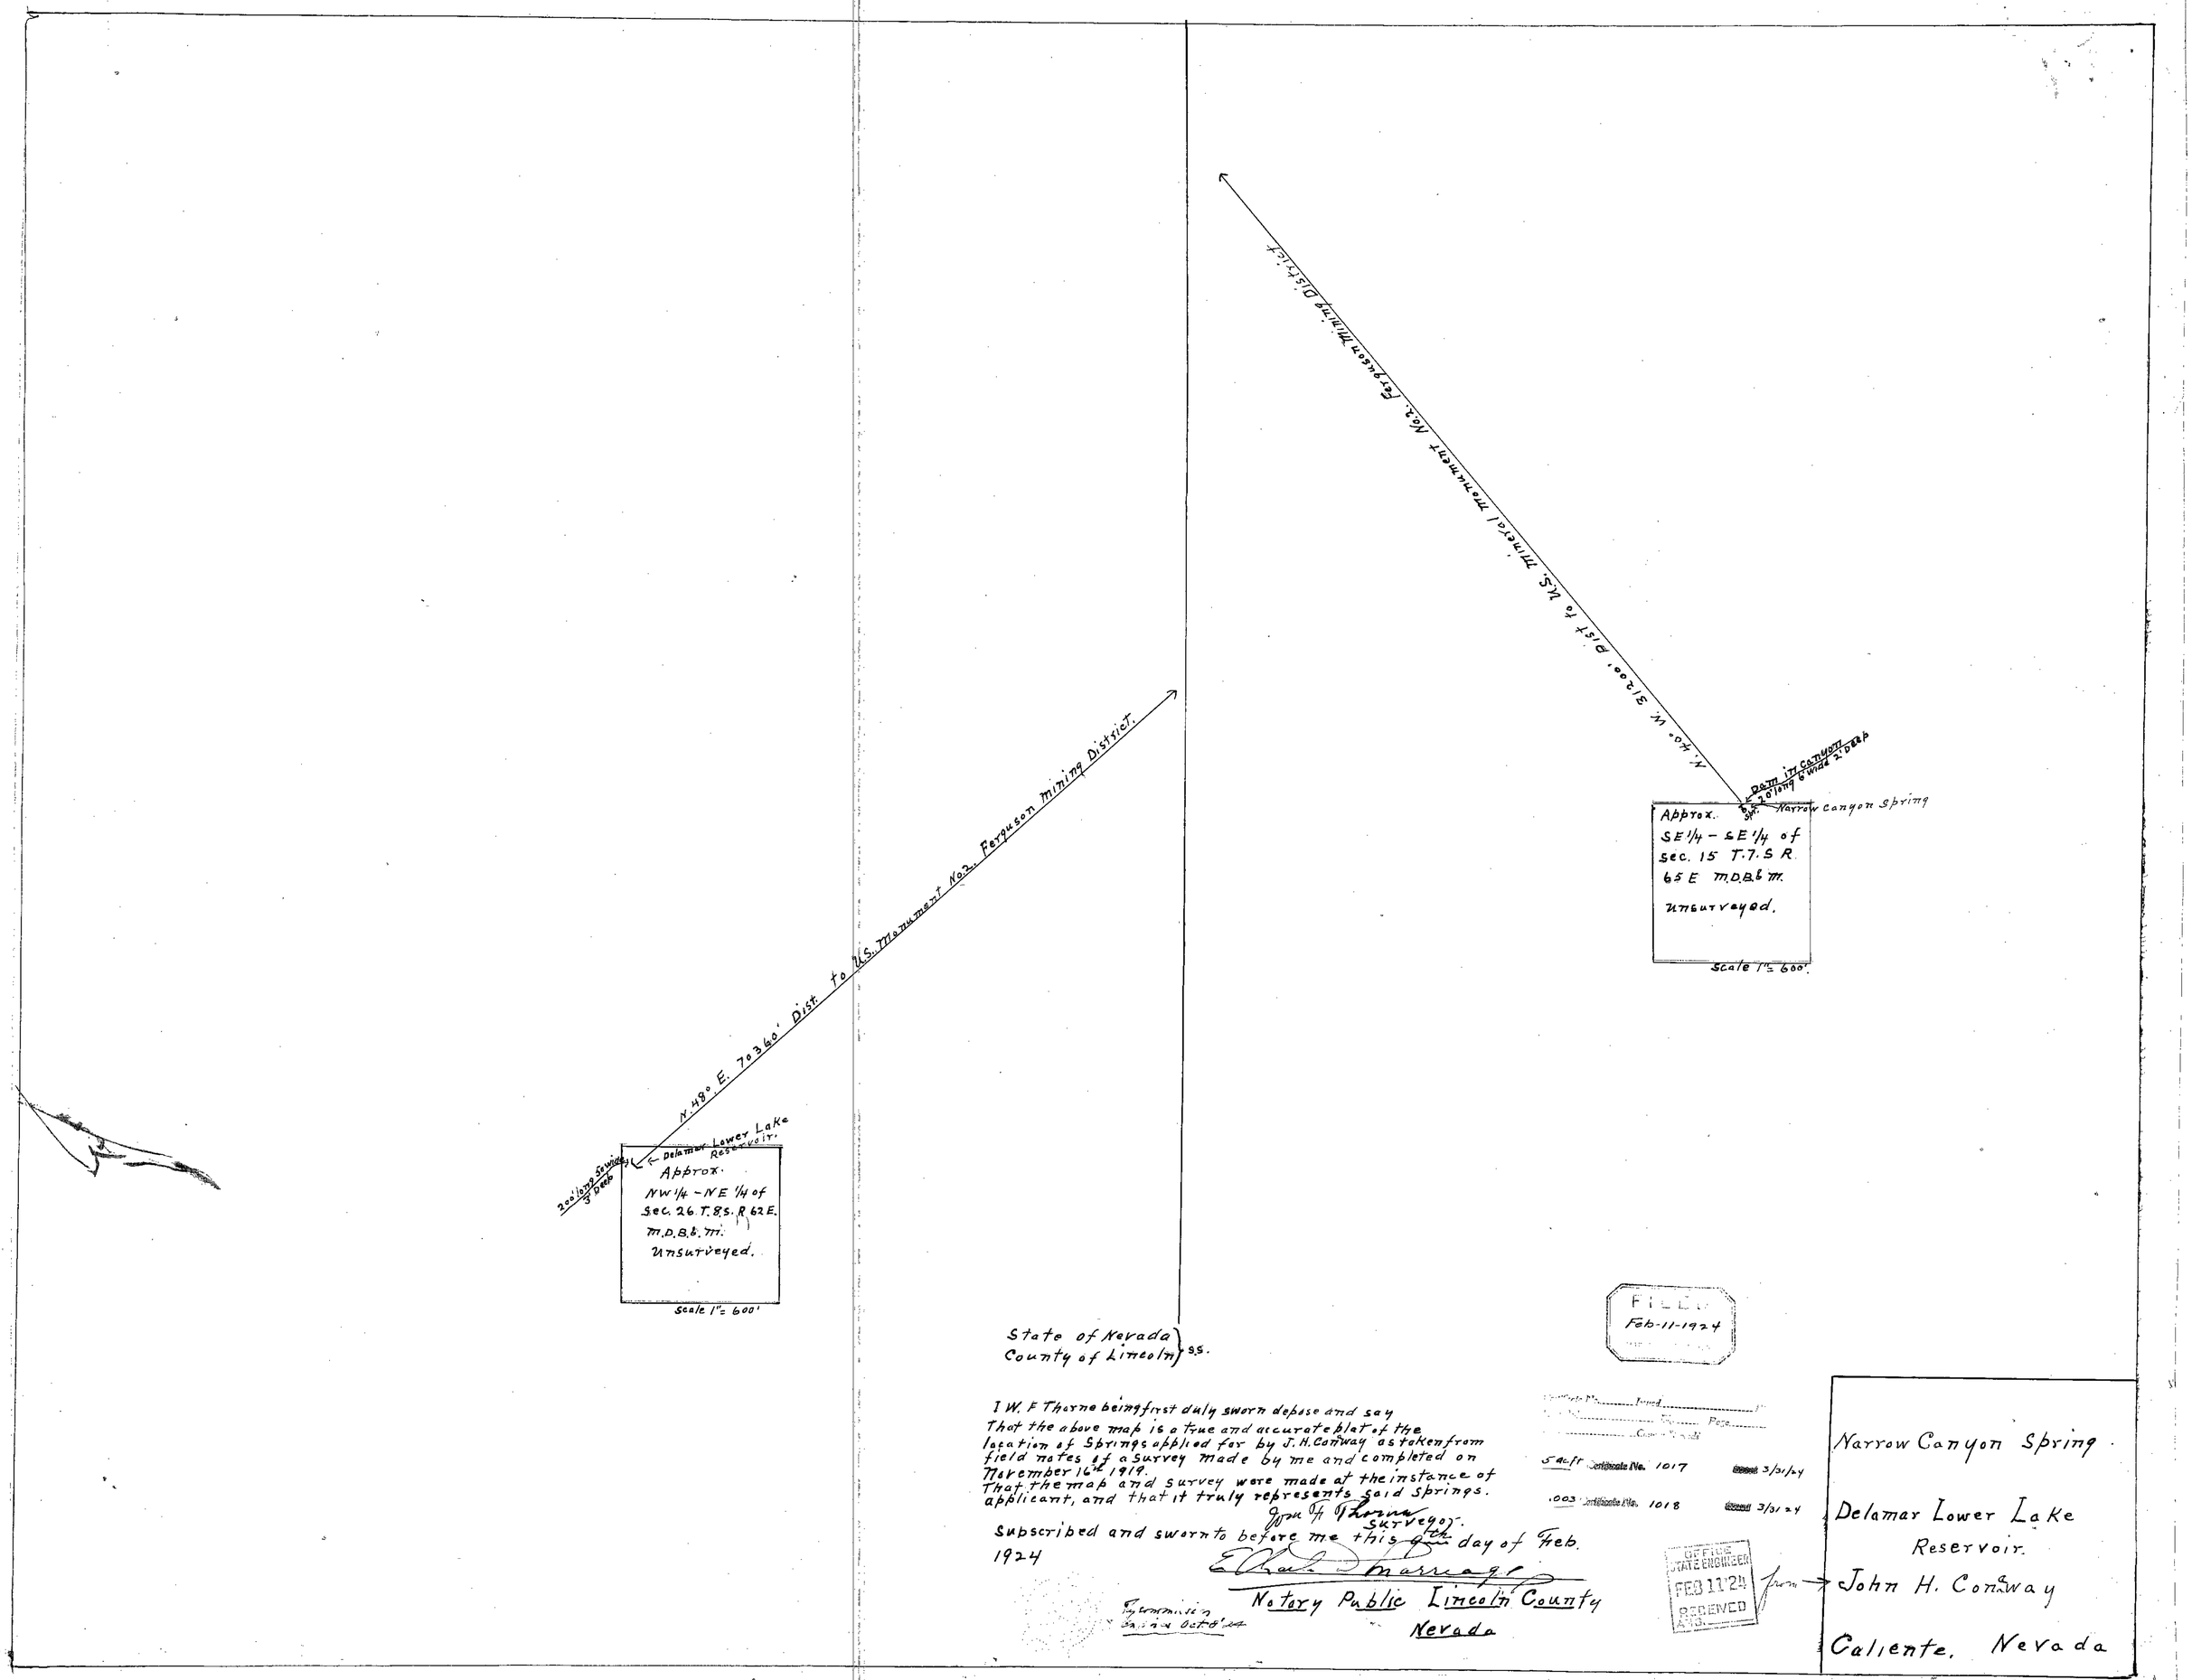
N. 48° E. 70360' Dist. to U.S. Monument No. 2. Ferguson Mining District.
200' long 50 wide 3' Deep
Delamar Lower Lake Reservoir.
Approx.
NW 1/4 - NE 1/4 of
Sec. 26 T. 8 S. R 62 E.
M.D.B.&M.
Unsurveyed.
Scale 1" = 600'
N. 40° W. 31200' Dist to U.S. Mineral Monument No. 2. Ferguson Mining District
Dam in Canyon
20' long 6' wide 2' Deep
Narrow Canyon Spring
Approx.
SE 1/4 - SE 1/4 of
Sec. 15 T. 7 S R.
65 E M.D.B.&M.
Unsurveyed.
Scale 1" = 600'
FILED
Feb-11-1924
State of Nevada
County of Lincoln } S.S.
I W. F Thorne being first duly sworn depose and say
That the above map is a true and accurate plat of the
location of Springs applied for by J. H. Conway as taken from
field notes of a survey made by me and completed on
November 16th 1919.
That the map and survey were made at the instance of
applicant, and that it truly represents said springs.
John F Thorne
Surveyor.
Subscribed and sworn to before me this 9th day of Feb.
1924
Notary Public Lincoln County
Nevada
5 ac.ft Certificate No. 1017 3/31/24
.003 Certificate No. 1018 3/31/24
OFFICE STATE ENGINEER
FEB 11 '24
RECEIVED
Narrow Canyon Spring
Delamar Lower Lake
Reservoir.
from → John H. Conway
Caliente, Nevada

5878- 5879