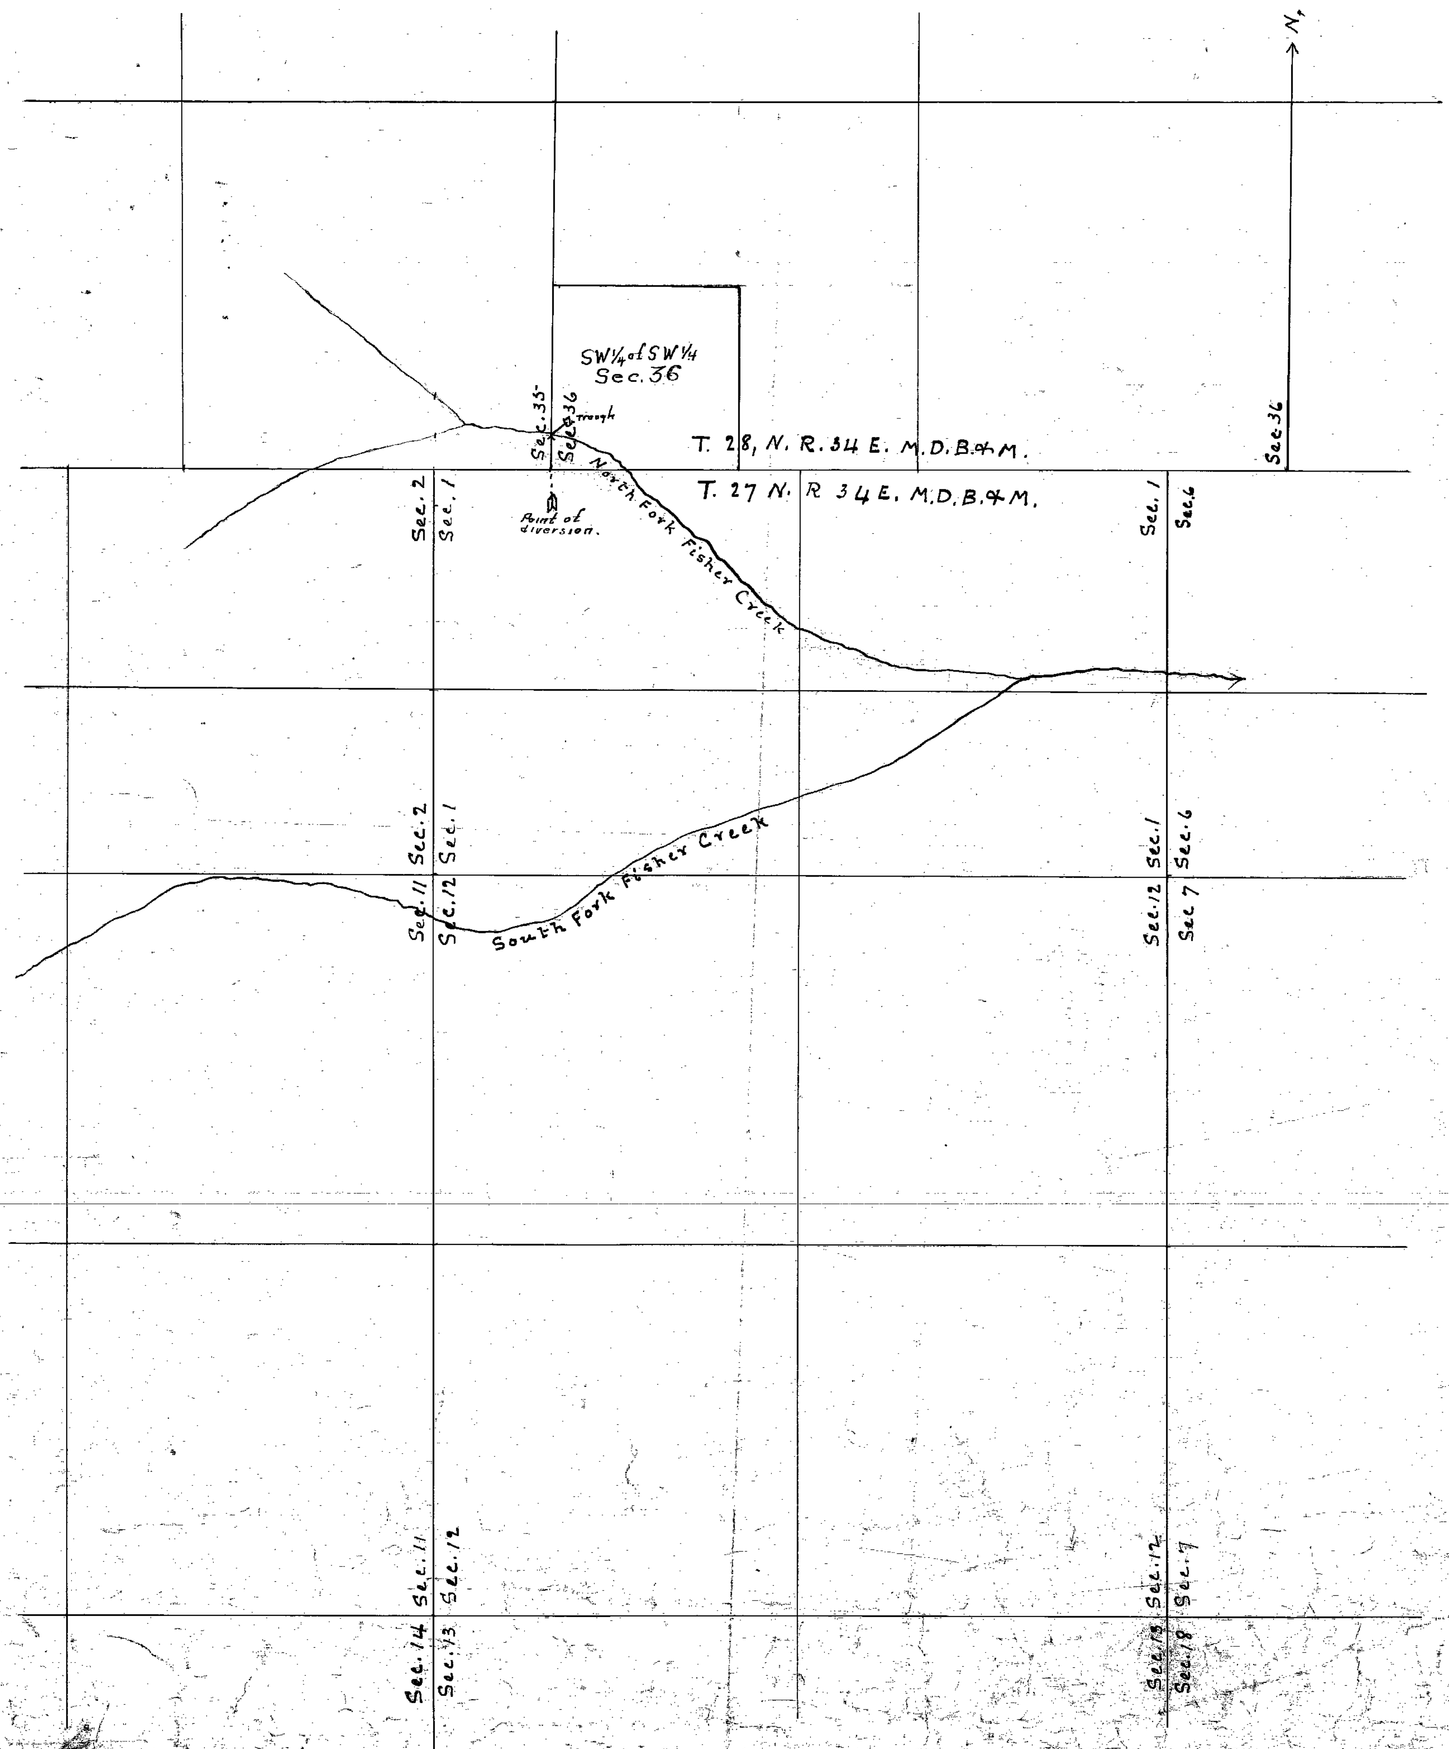

State of Nevada
County of Pershing } ss.

I, Niel Carmichael, being first duly sworn, deposes and says that the above map is a true and accurate plat of the proposed appropriation and works for stock-watering purposes, as taken from the field notes of a survey made by me and completed on the 20th day of November, 1919; that such survey was made at the instance of W. C. Pitt Company a corporation; that the map represents the works described in application No. 5897 together with the location of streams and ditches in the immediate vicinity.

Niel Carmichael
SURVEYOR

Subscribed and sworn to before me this 4th day of December 1919.

Keith V. Goodman
Notary Public in and for Humboldt County, State of Nevada.

June 25, 1923 - 0.015 cfs.

756

FILED
DEC 9 1919
STATE ENGINEER'S OFFICE

12/9/19

— MAP OF —

NORTH FORK FISHER CREEK

For application No. 5897

Scale 1 inch = 600 feet

Surveyed by

Niel Carmichael Surveyor

5897