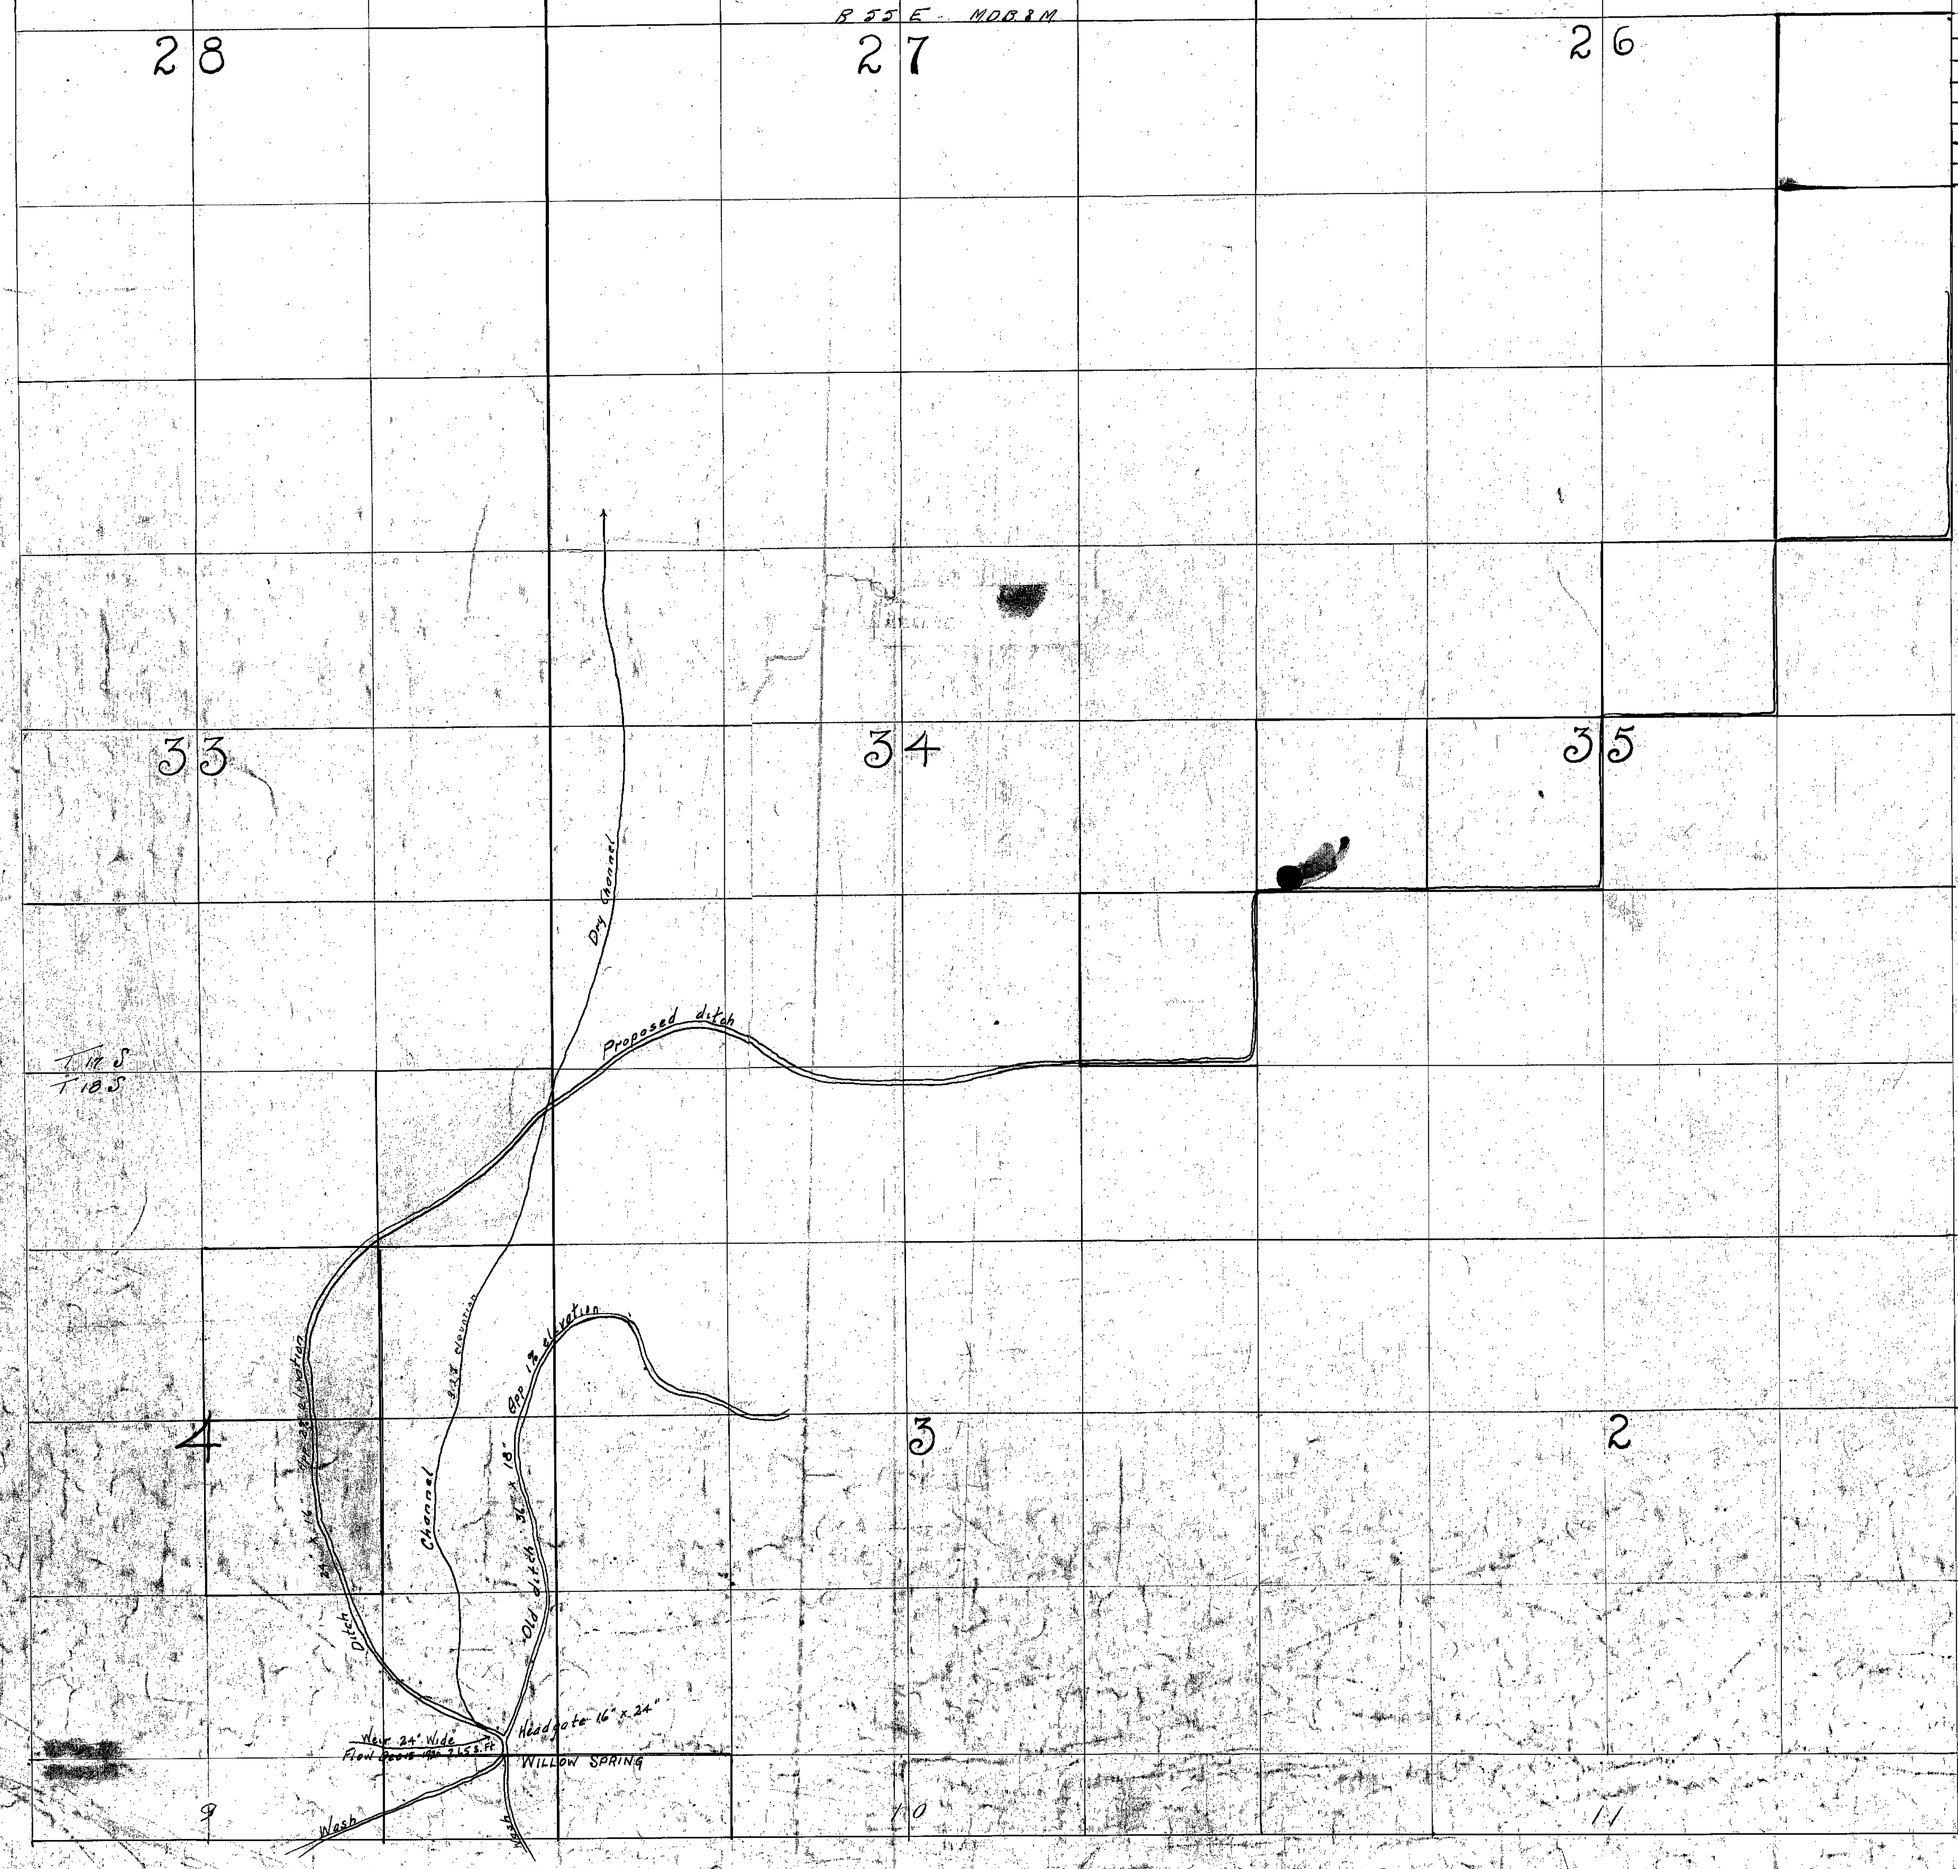

Sec	Sub-division	Town	Range	Cultivated acreage	Description of culture
26	E½ SE¼	17 S	55 E	–	–
35	NE¼ NE¼	17 S	55 E	–	–
35	SW¼ NE¼	17 S	55 E	–	–
35	N½ SW¼	17 S	55 E	–	–
34	SE¼ SE¼	17 S	55 E	–	–
4	NE¼ NE¼	18 S	55 E	25	Grass seed sown in the brush
4	SW¼ NE¼	18 S	55 E	15	"
4	NW¼ SE¼	18 S	55 E	15	"

N

Scale 600 ft. inch

I, W. A. Ray, being first duly sworn depose and say that the above map is a true and accurate plot of the lands irrigated by the WILLOW SPRING as taken from the field notes of a survey made by me completed on the 21st day of March 1921.

That the map and survey were made at the instance of W. A. Marsh and Antonio Martiletti owners of said lands and that it truly represents the irrigated lands of said waters of WILLOW SPRING.

W. A. Ray Surveyor

Subscribed and sworn to before me this 12th day of April 1921

[illegible]

FILED
4/15/21
STATE ENGINEER

Bond Number 3905

WILLOW SPRING PROJECT

Marsh and Martiletti Owners