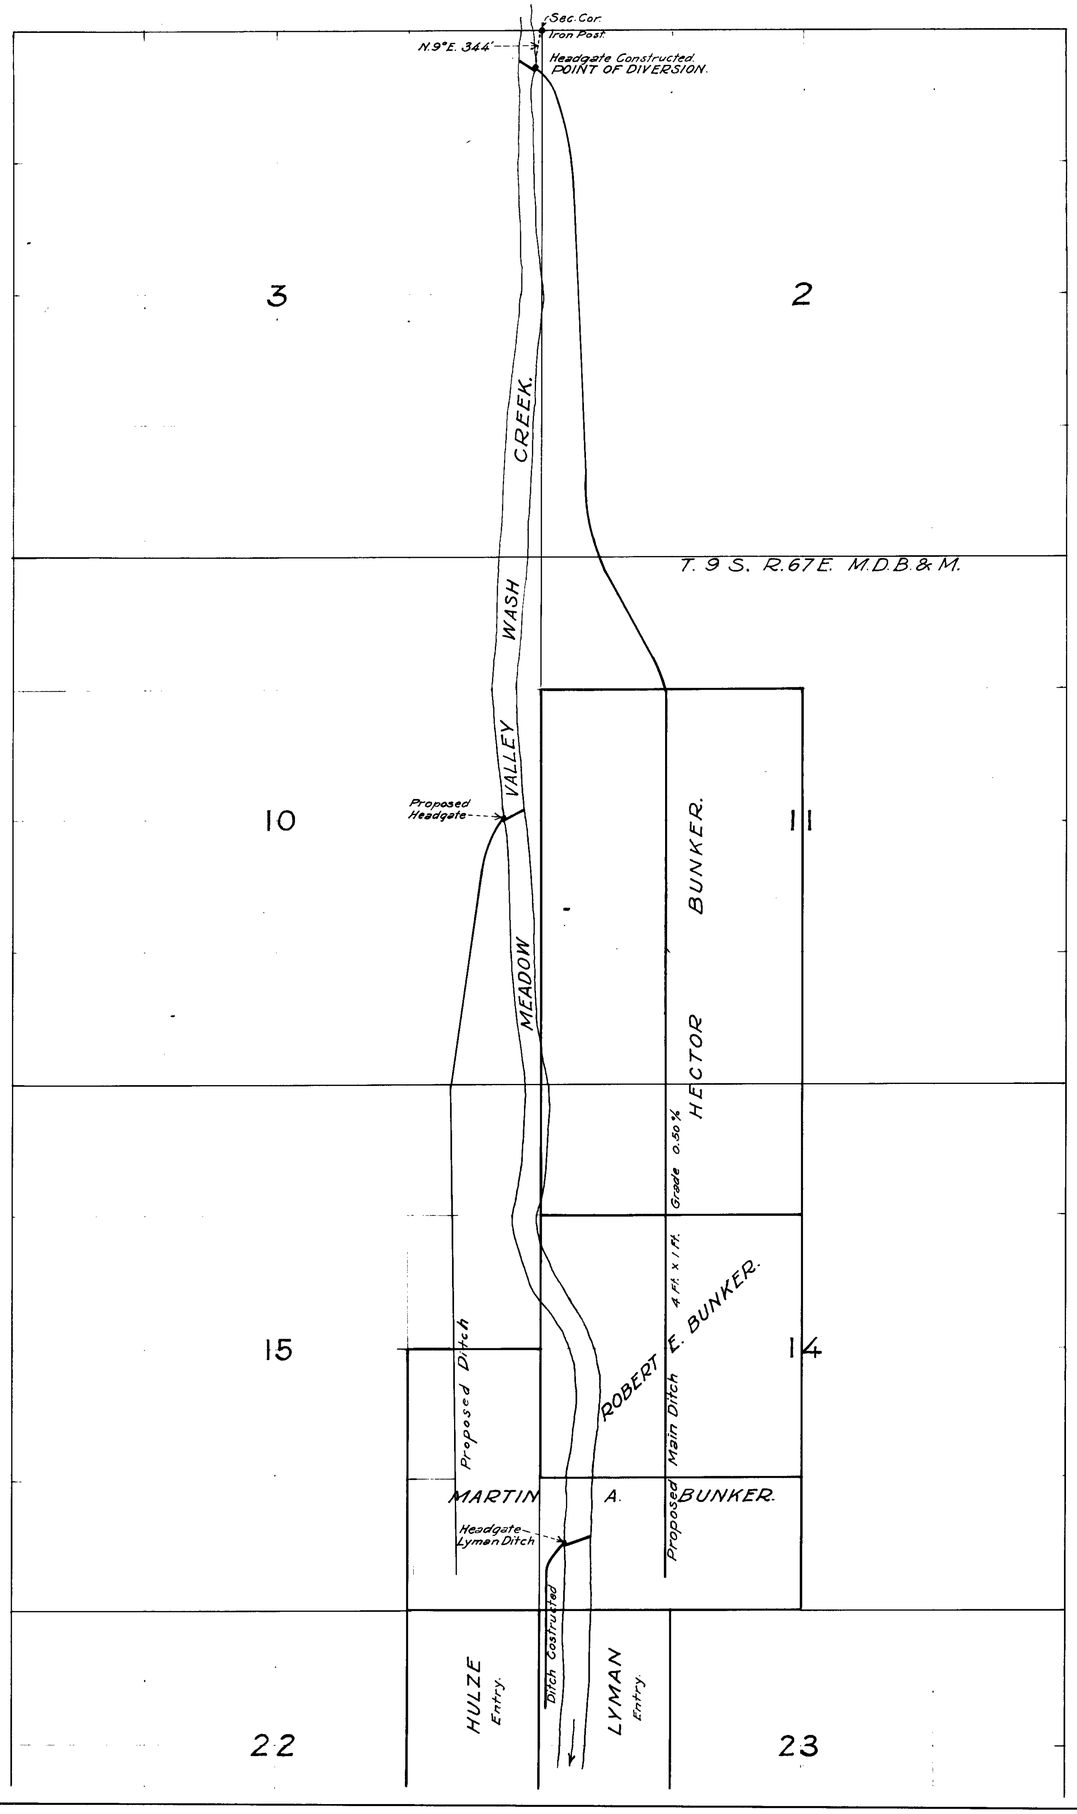

Serial No.	Owner	Twp.	Range.	Section	Subd. of Section.	Cultivated Acreage.	Descr. of Culture.	Date of Culture.
5912	Robert E. Bunker	9 S.	67 E.	14	S. ½ of N.W. ¼			
	"	9 S.	67 E.	14	N. ½ of S.W. ¼			
5913	Martin A. Bunker.	9 S.	67 E.	14	S. ½ of S.W. ¼			
	"	9 S.	67 E.	15	E. ½ of S.E. ¼			
5451	Hector Bunker	9 S.	67 E.	11	S. ½ of N.W. ¼			
	"	9 S.	67 E.	11	S.W. ¼			
	"	9 S.	67 E.	14	N. ½ of N.W. ¼			
	Lyman	9 S.	67 E.	23	W. ½ of N.W. ¼			

Scale, 800 Feet to One Inch.

State of Nevada } s.s.
County of Clark }

I, J. T. McWilliams, being first duly sworn, depose and say the above map is a true and accurate plat of the lands to be irrigated by Robert E. Bunker, Martin A. Bunker and others, as taken from the field notes of a survey made by me, completed on the 28th day of October, 1921. That the map and survey were made at the instance of the said Robert E. Bunker, and Martin A. Bunker, owners of said lands, and that it truly represents the lands to be irrigated by said Robert E. Bunker and Martin A. Bunker.

J. T. McWilliams
State Water Right Surveyor.

Subscribed and sworn to before me this 25th day of November, 1921.

Henry M. Lillis
Notary Public in and for
Clark County, Nevada.

My commission expires March 9, 1923

Dec. 13, 1921

PLAT OF

Robert E. Bunker and Martin A. Bunker

WATER APPLICATION. (S)

In Sections 14 and 15, Tp. 9 S., R. 67 E., M.D.B.& M.

LINCOLN COUNTY, NEVADA.

Filed 5912
12-13-21

5461-5912-5913