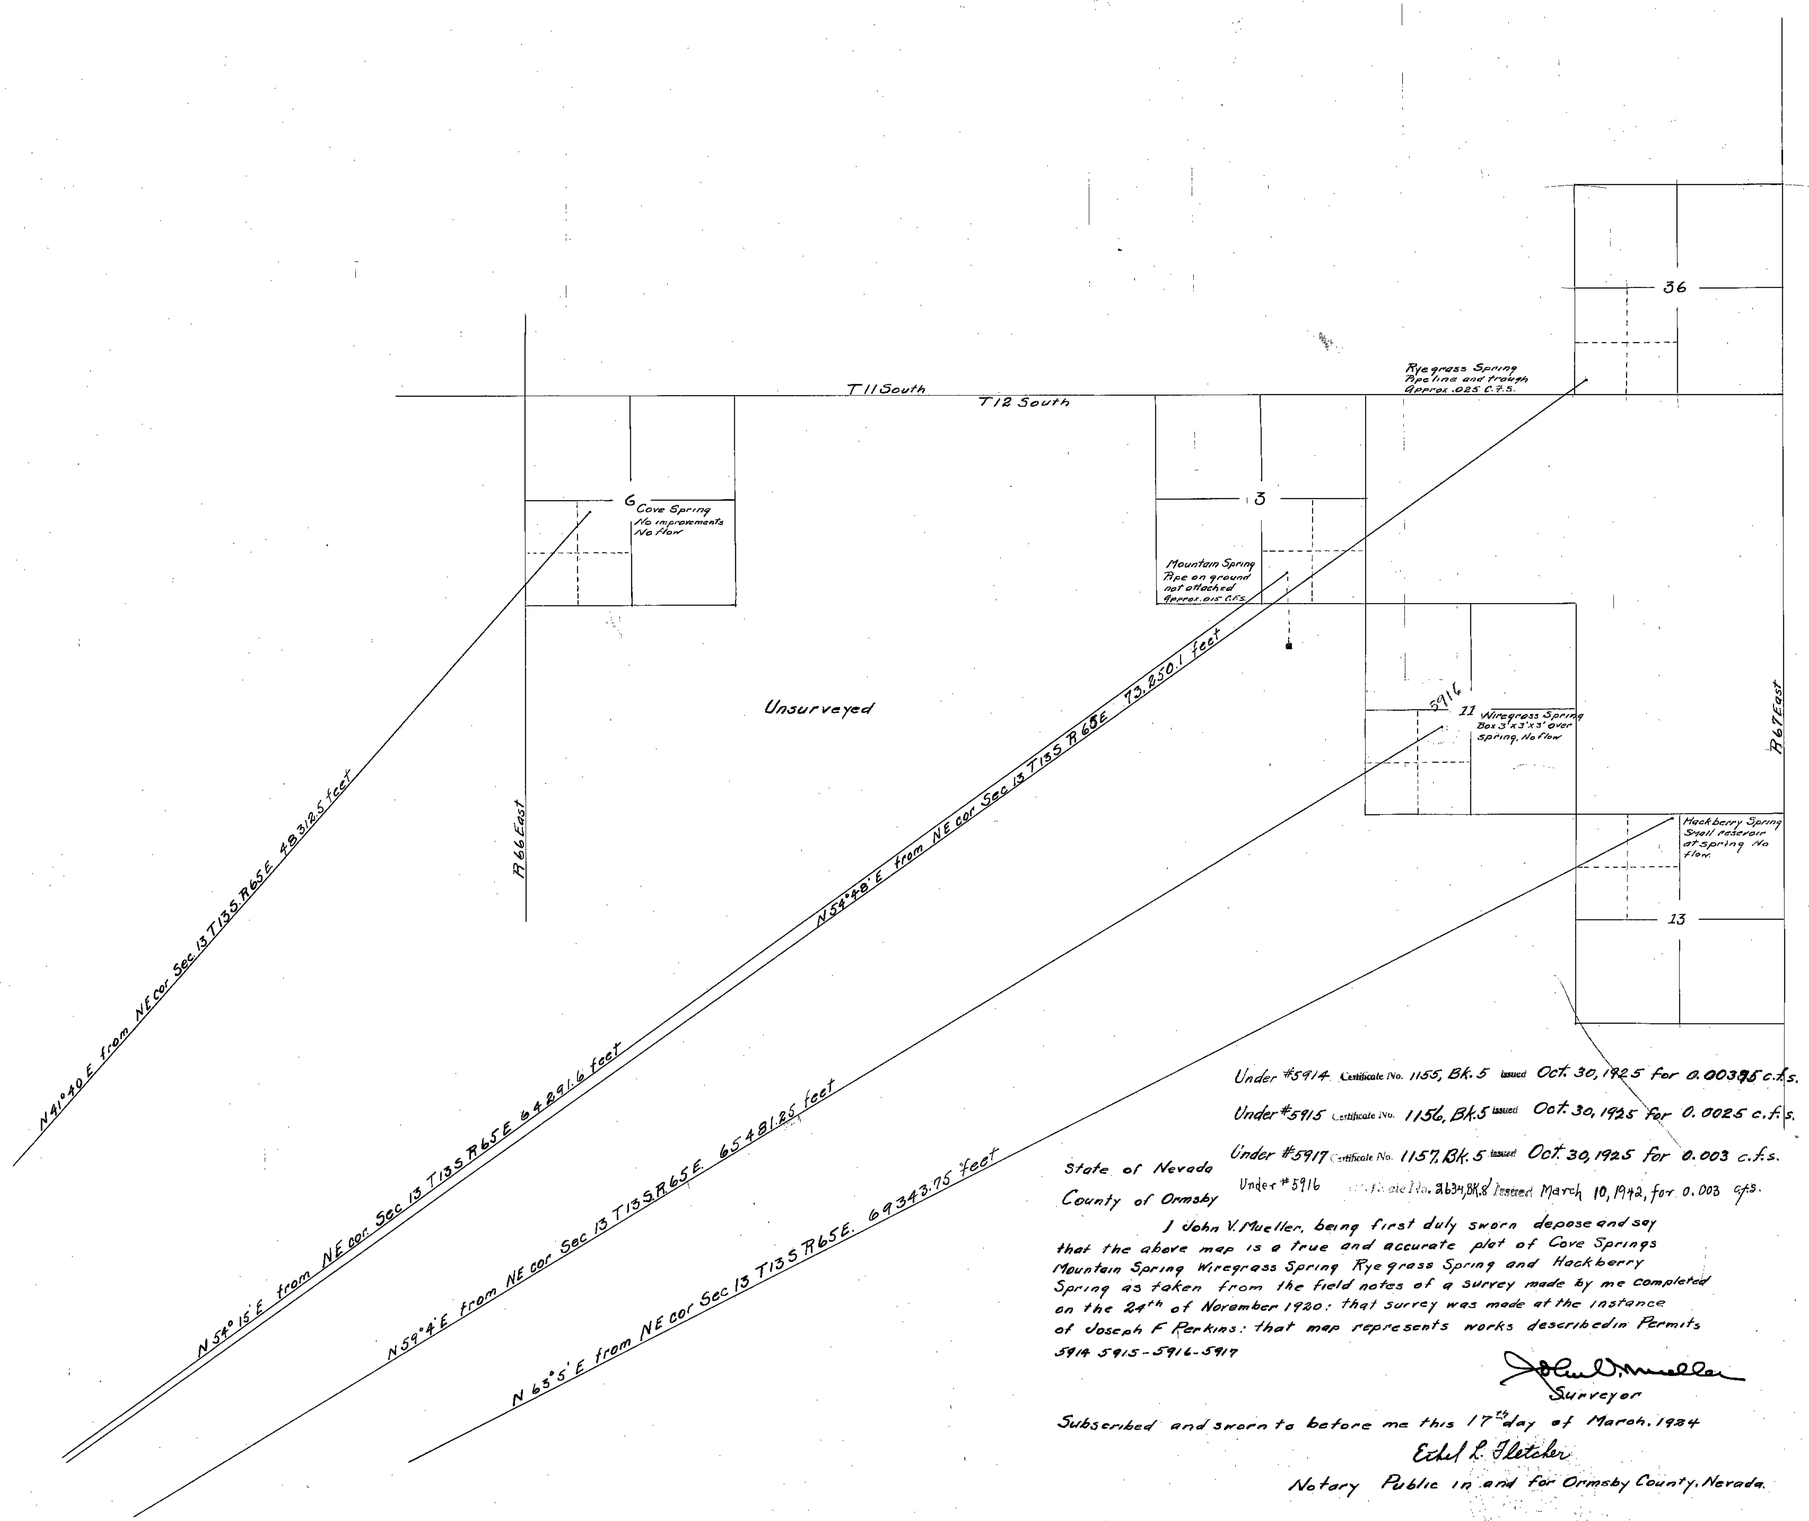

Under #5914 Certificate No. 1155, Bk. 5 issued Oct. 30, 1925 for 0.00375 c.f.s.

Under #5915 Certificate No. 1156, Bk. 5 issued Oct. 30, 1925 for 0.0025 c.f.s.

Under #5917 Certificate No. 1157, Bk. 5 issued Oct. 30, 1925 for 0.003 c.f.s.

Under #5916 Certificate No. 2634, Bk. 8 Issued March 10, 1942, for 0.003 c.f.s.

State of Nevada
County of Ormsby

I John V. Mueller, being first duly sworn depose and say that the above map is a true and accurate plot of Cove Springs Mountain Spring Wiregrass Spring Rye grass Spring and Hackberry Spring as taken from the field notes of a survey made by me completed on the 24th of November 1920: that survey was made at the instance of Joseph F. Perkins: that map represents works described in Permits 5914 5915-5916-5917

John V. Mueller
Surveyor

Subscribed and sworn to before me this 17th day of March, 1924

Ethel L. Fletcher
Notary Public in and for Ormsby County, Nevada.

FILED
Feb. 13, 1925
STATE ENGINEER'S OFFICE

MAP
Showing Location of
Cove-Mountain-Wiregrass
Hackberry and Rye grass Springs
Morman Mountain District
Joe F. Perkins Applicant
Scale 1" = 2000'

5914-5915-5916-5917