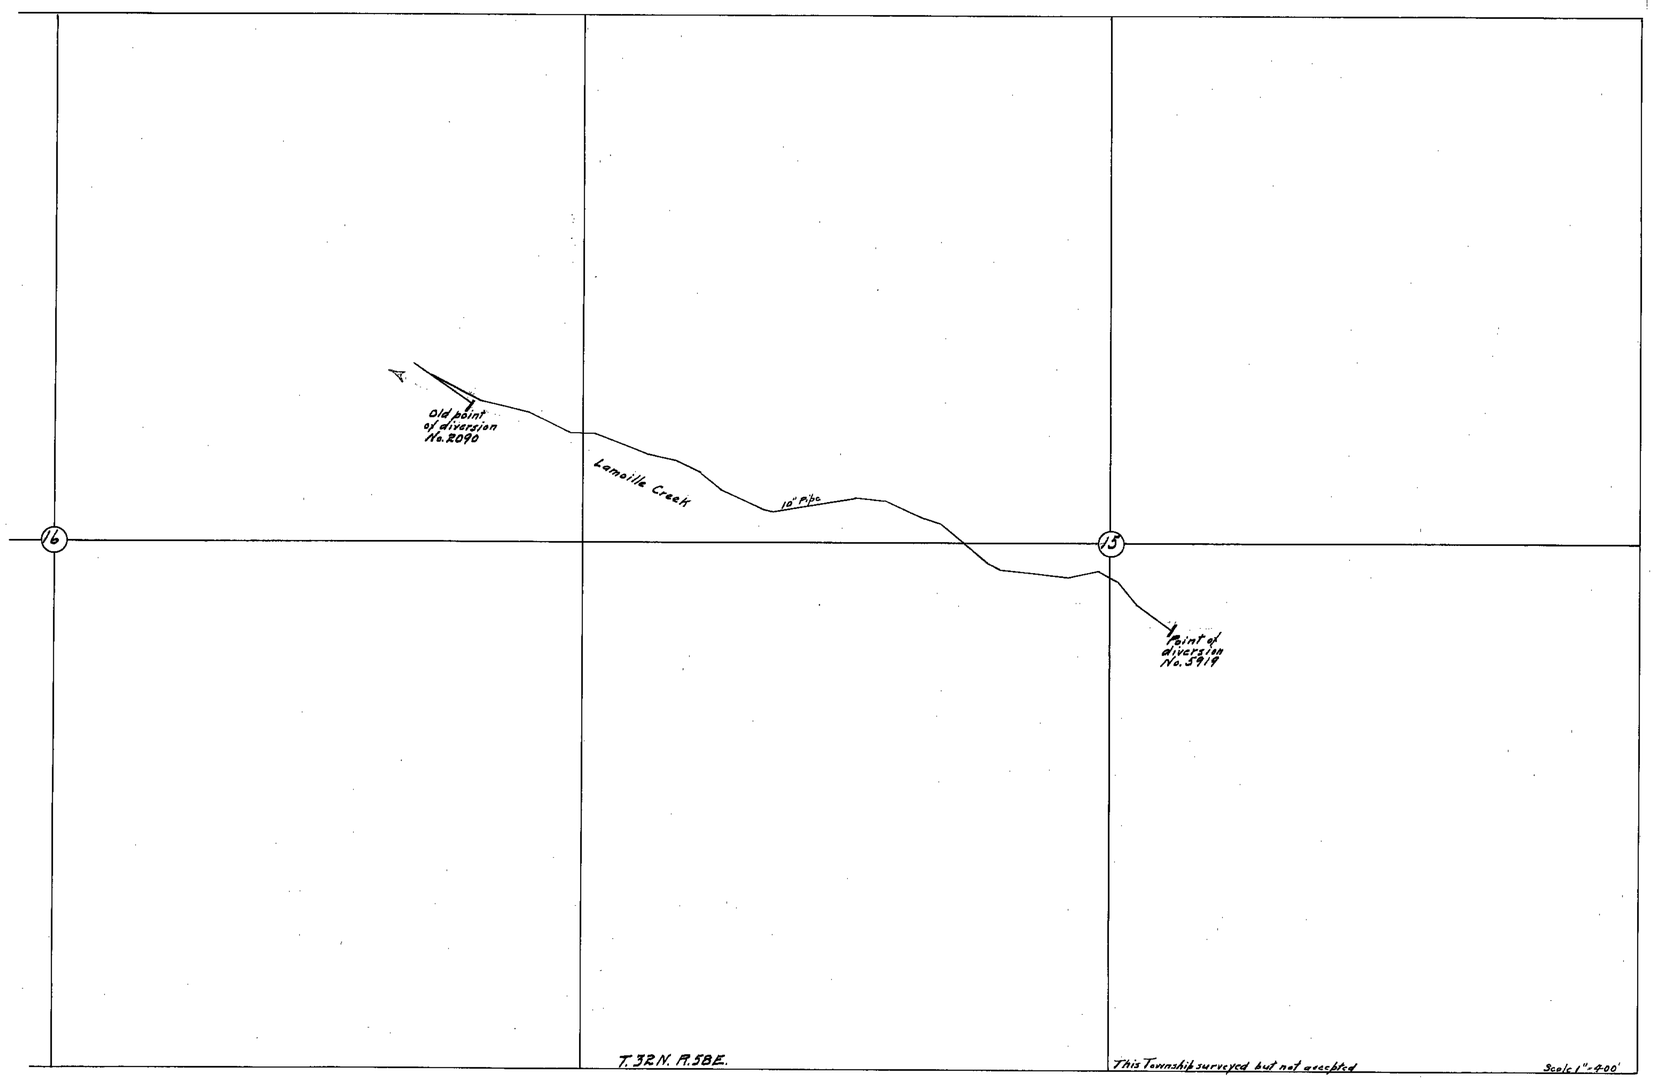

STATE OF NEVADA, }
COUNTY OF ELKO } ss.

W. H. Settelmeyer, being first duly sworn, deposes and says that the above map is a true and accurate part of the Hydraulic works, as taken from the field notes of a survey made by me (or under my supervision and direction) completed on the 13th day of June, 1923; that such survey was made at the instance of Elko Lamoille Power Co.; that the map represents the works described in application No. 5919, together with the location of streams and ditches in the immediate vicinity.

State Water Right Surveyor

Subscribed and sworn to before me this 18th day of June, 1923.

E. J. Tuber
Notary Public in and for Elko County, Nevada

FILED
June 21, 1923
STATE ENGINEER'S OFFICE

6/21/23

Permit No. 5919

Elko Lamoille Power Company

Elko Nevada June 18-23

752 6/21/23
for 11.0 c.f.s.

5919