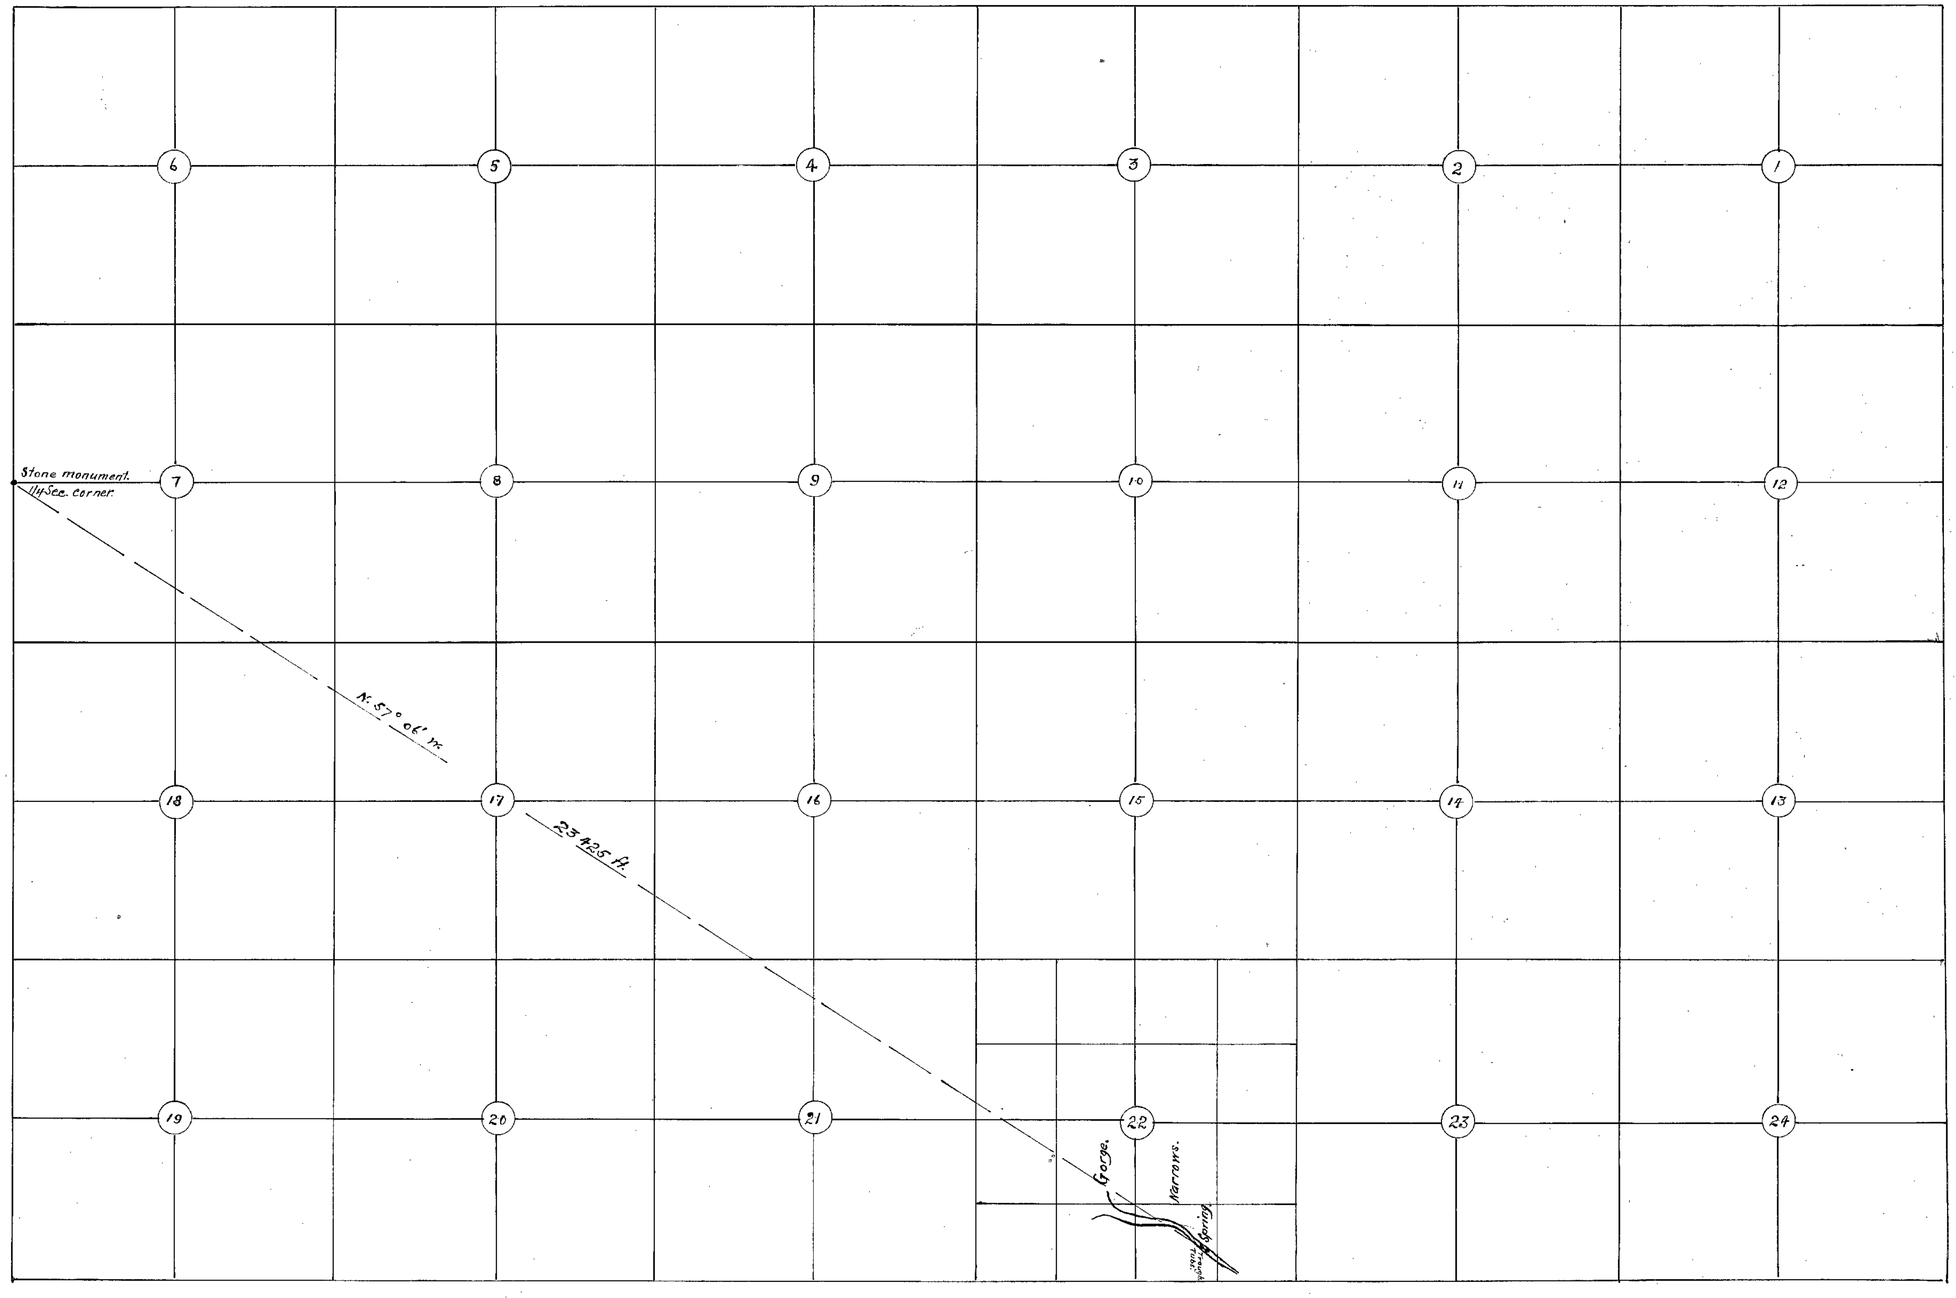

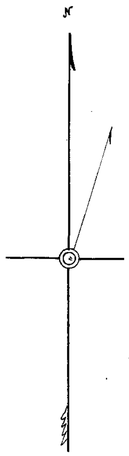

Scale 4 in = 1 mile.

Dec. 30, 1920.

Certificate No. 790 BK4 Issued Sept 25 1923 for 0.00125 c.f.s.

State of Nevada } ss.
County of Nye }

I, L. F. Clar, being first duly sworn depose and say that the above map is a true and accurate plat of John F. Wilson's appropriation of Coal Kiln Spring as taken from the field notes of a survey made by me, completed November 24, 1919. and that such survey was made at the instance of John F. Wilson. That the map represents the works described in the proof of appropriation No 5925 together with the streams and ditches in the immediate vicinity. L. F. Clar, Surveyor.

Subscribed and sworn to before me this 27th day of December, 1920.

Wm McClure (Gotwaldt) Notary Public, in and for Nye County Nevada.

Proof of Appropriation.

No 5925.

John F. Wilson.

Water of Coal Kiln Spring.

Sec. 22. T. 6 N., R. 49 E.

Nye Co., Nev.

12/30/20