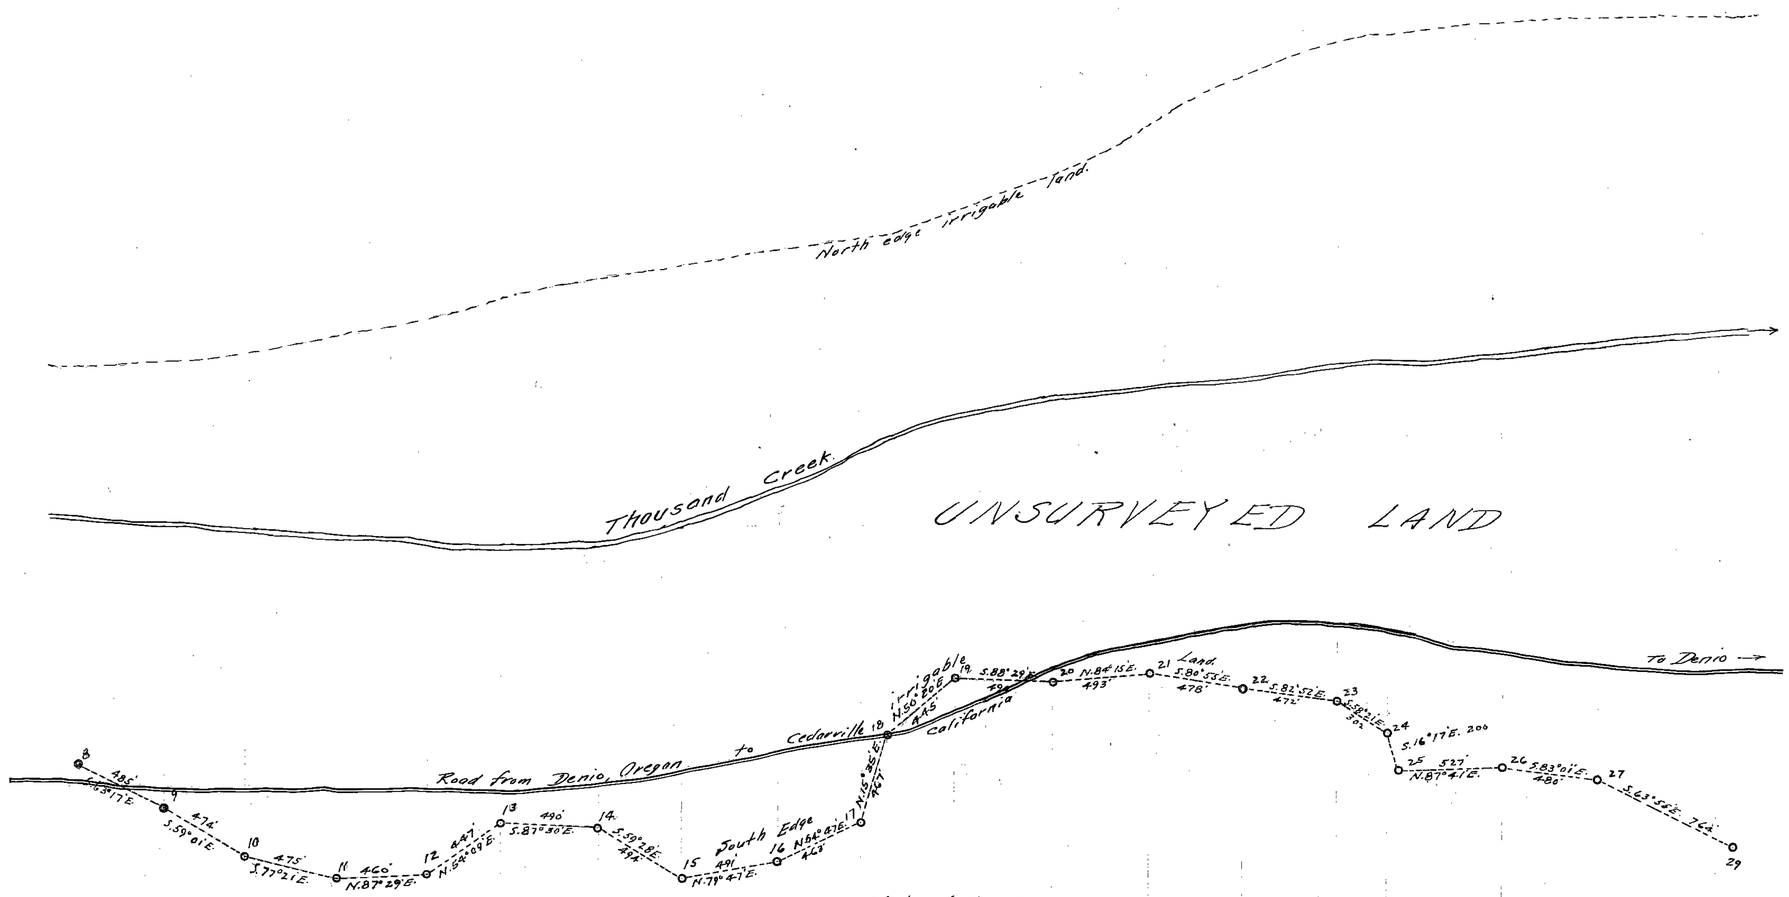

State of Nevada }ss
County of Humboldt }

I, H. H. Sheldon, being first duly sworn, depose and say that the above map is a true and accurate plot of the reservoir and irrigation works as taken from the field notes of a survey made by me, completed on the 8th day of June, 1920; that such survey was made at the instance of Thos. Duferrena; that the map represents the works described in Application No 5927 together with the location of streams and ditches in the immediate vicinity.

H. H. Sheldon, Surveyor

Subscribed and sworn to before me this day of April, 1921

Notary Public in and for Humboldt County, Nevada.

FILED
May 16, 1921
STATE E...

5/16/21

In 2 sheets Sheet No 2

MAP
OF
RESERVOIR & IRRIGATION SYSTEM
OF
THOS. & GRACE DUFERRENA
FROM
THOUSAND CREEK
PERMIT No 5927
HUMBOLDT COUNTY, NEVADA
APRIL, 1921 SCALE 1" = 400'

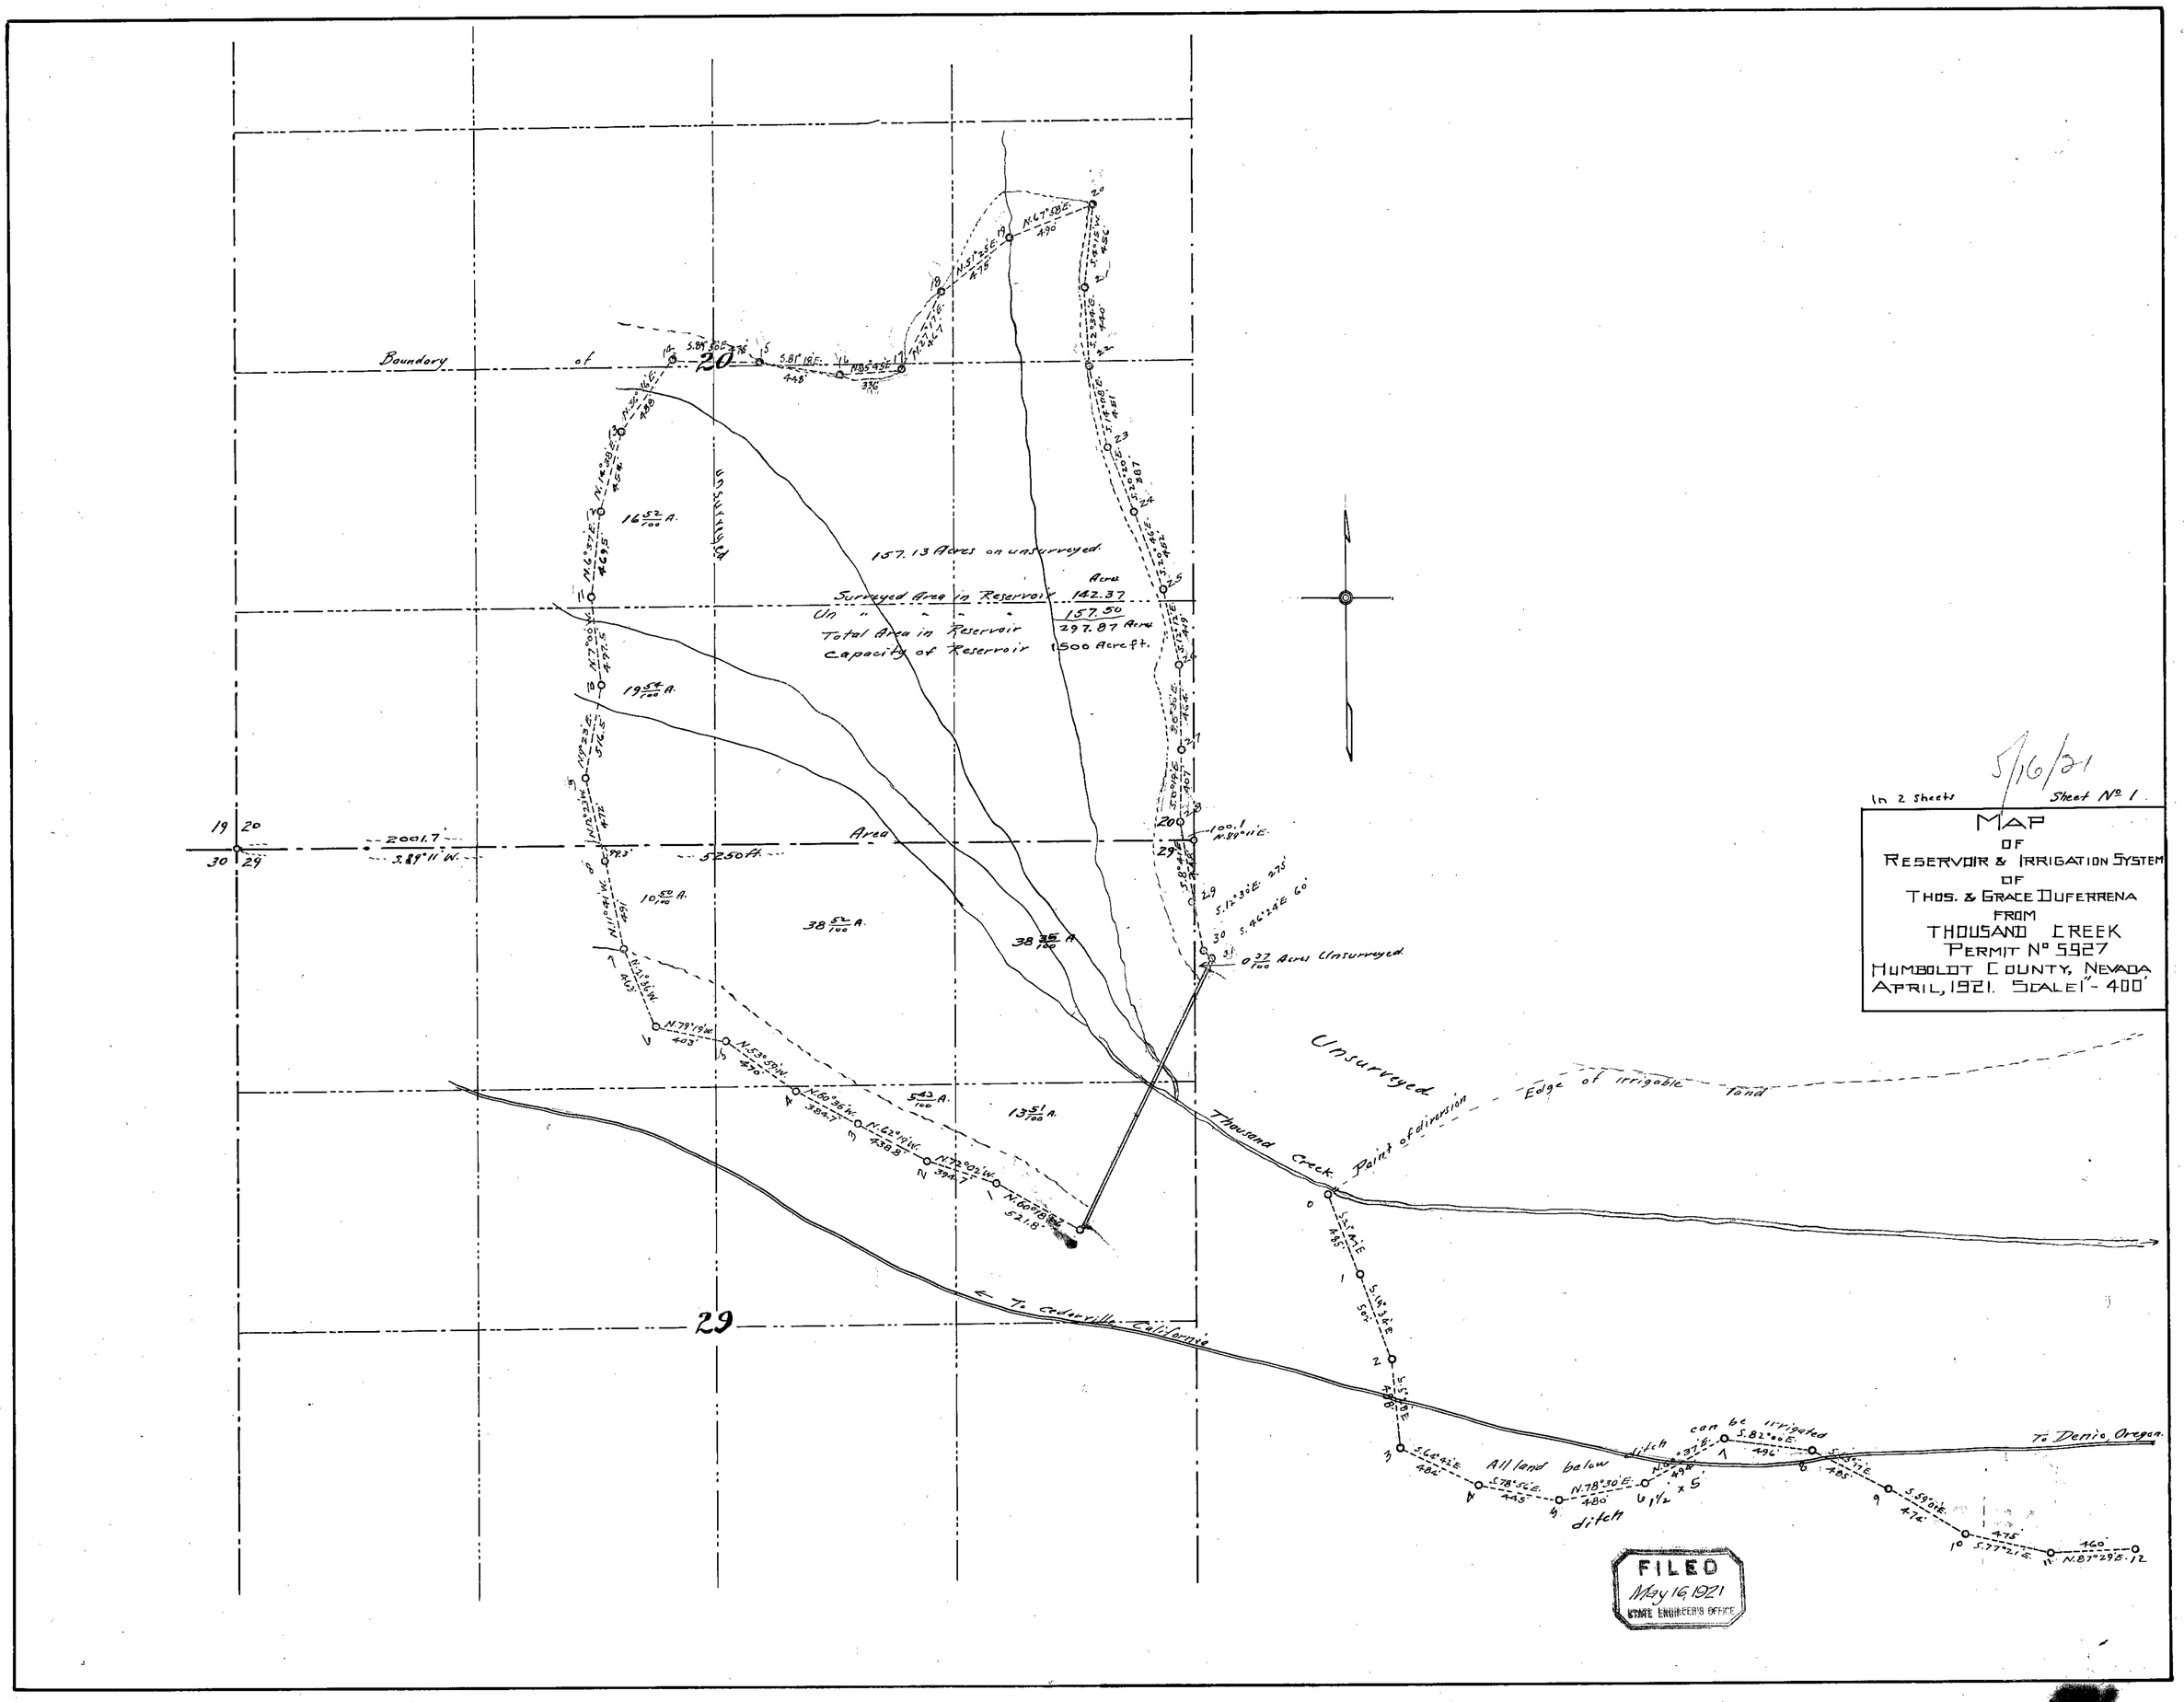

Boundary of
20
29
Area
Unsurveyed
157.13 Acres on unsurveyed.
Surveyed Area in Reservoir 142.37 Acres
Un " " " " 157.50
Total Area in Reservoir 297.87 Acres
Capacity of Reservoir 1500 Acre ft.
16 52/100 A.
19 54/100 A.
10 50/100 A.
38 52/100 A.
38 35/100 A.
5 43/100 A.
13 51/100 A.
2001.7
S.89°11' W.
5250 ft.
0 37/100 Acres Unsurveyed
Unsurveyed
Edge of irrigable land
Thousand Creek
Point of diversion
To Cedarville, California
To Denio, Oregon
All land below ditch can be irrigated
ditch
1 1/2 x 5
5/16/21
In 2 Sheets
Sheet No 1
MAP
OF
RESERVOIR & IRRIGATION SYSTEM
OF
THOS. & GRACE DUFERRENA
FROM
THOUSAND CREEK
PERMIT No 5927
HUMBOLDT COUNTY, NEVADA
APRIL, 1921. SCALE 1" - 400'
FILED
May 16, 1921
STATE ENGINEER'S OFFICE