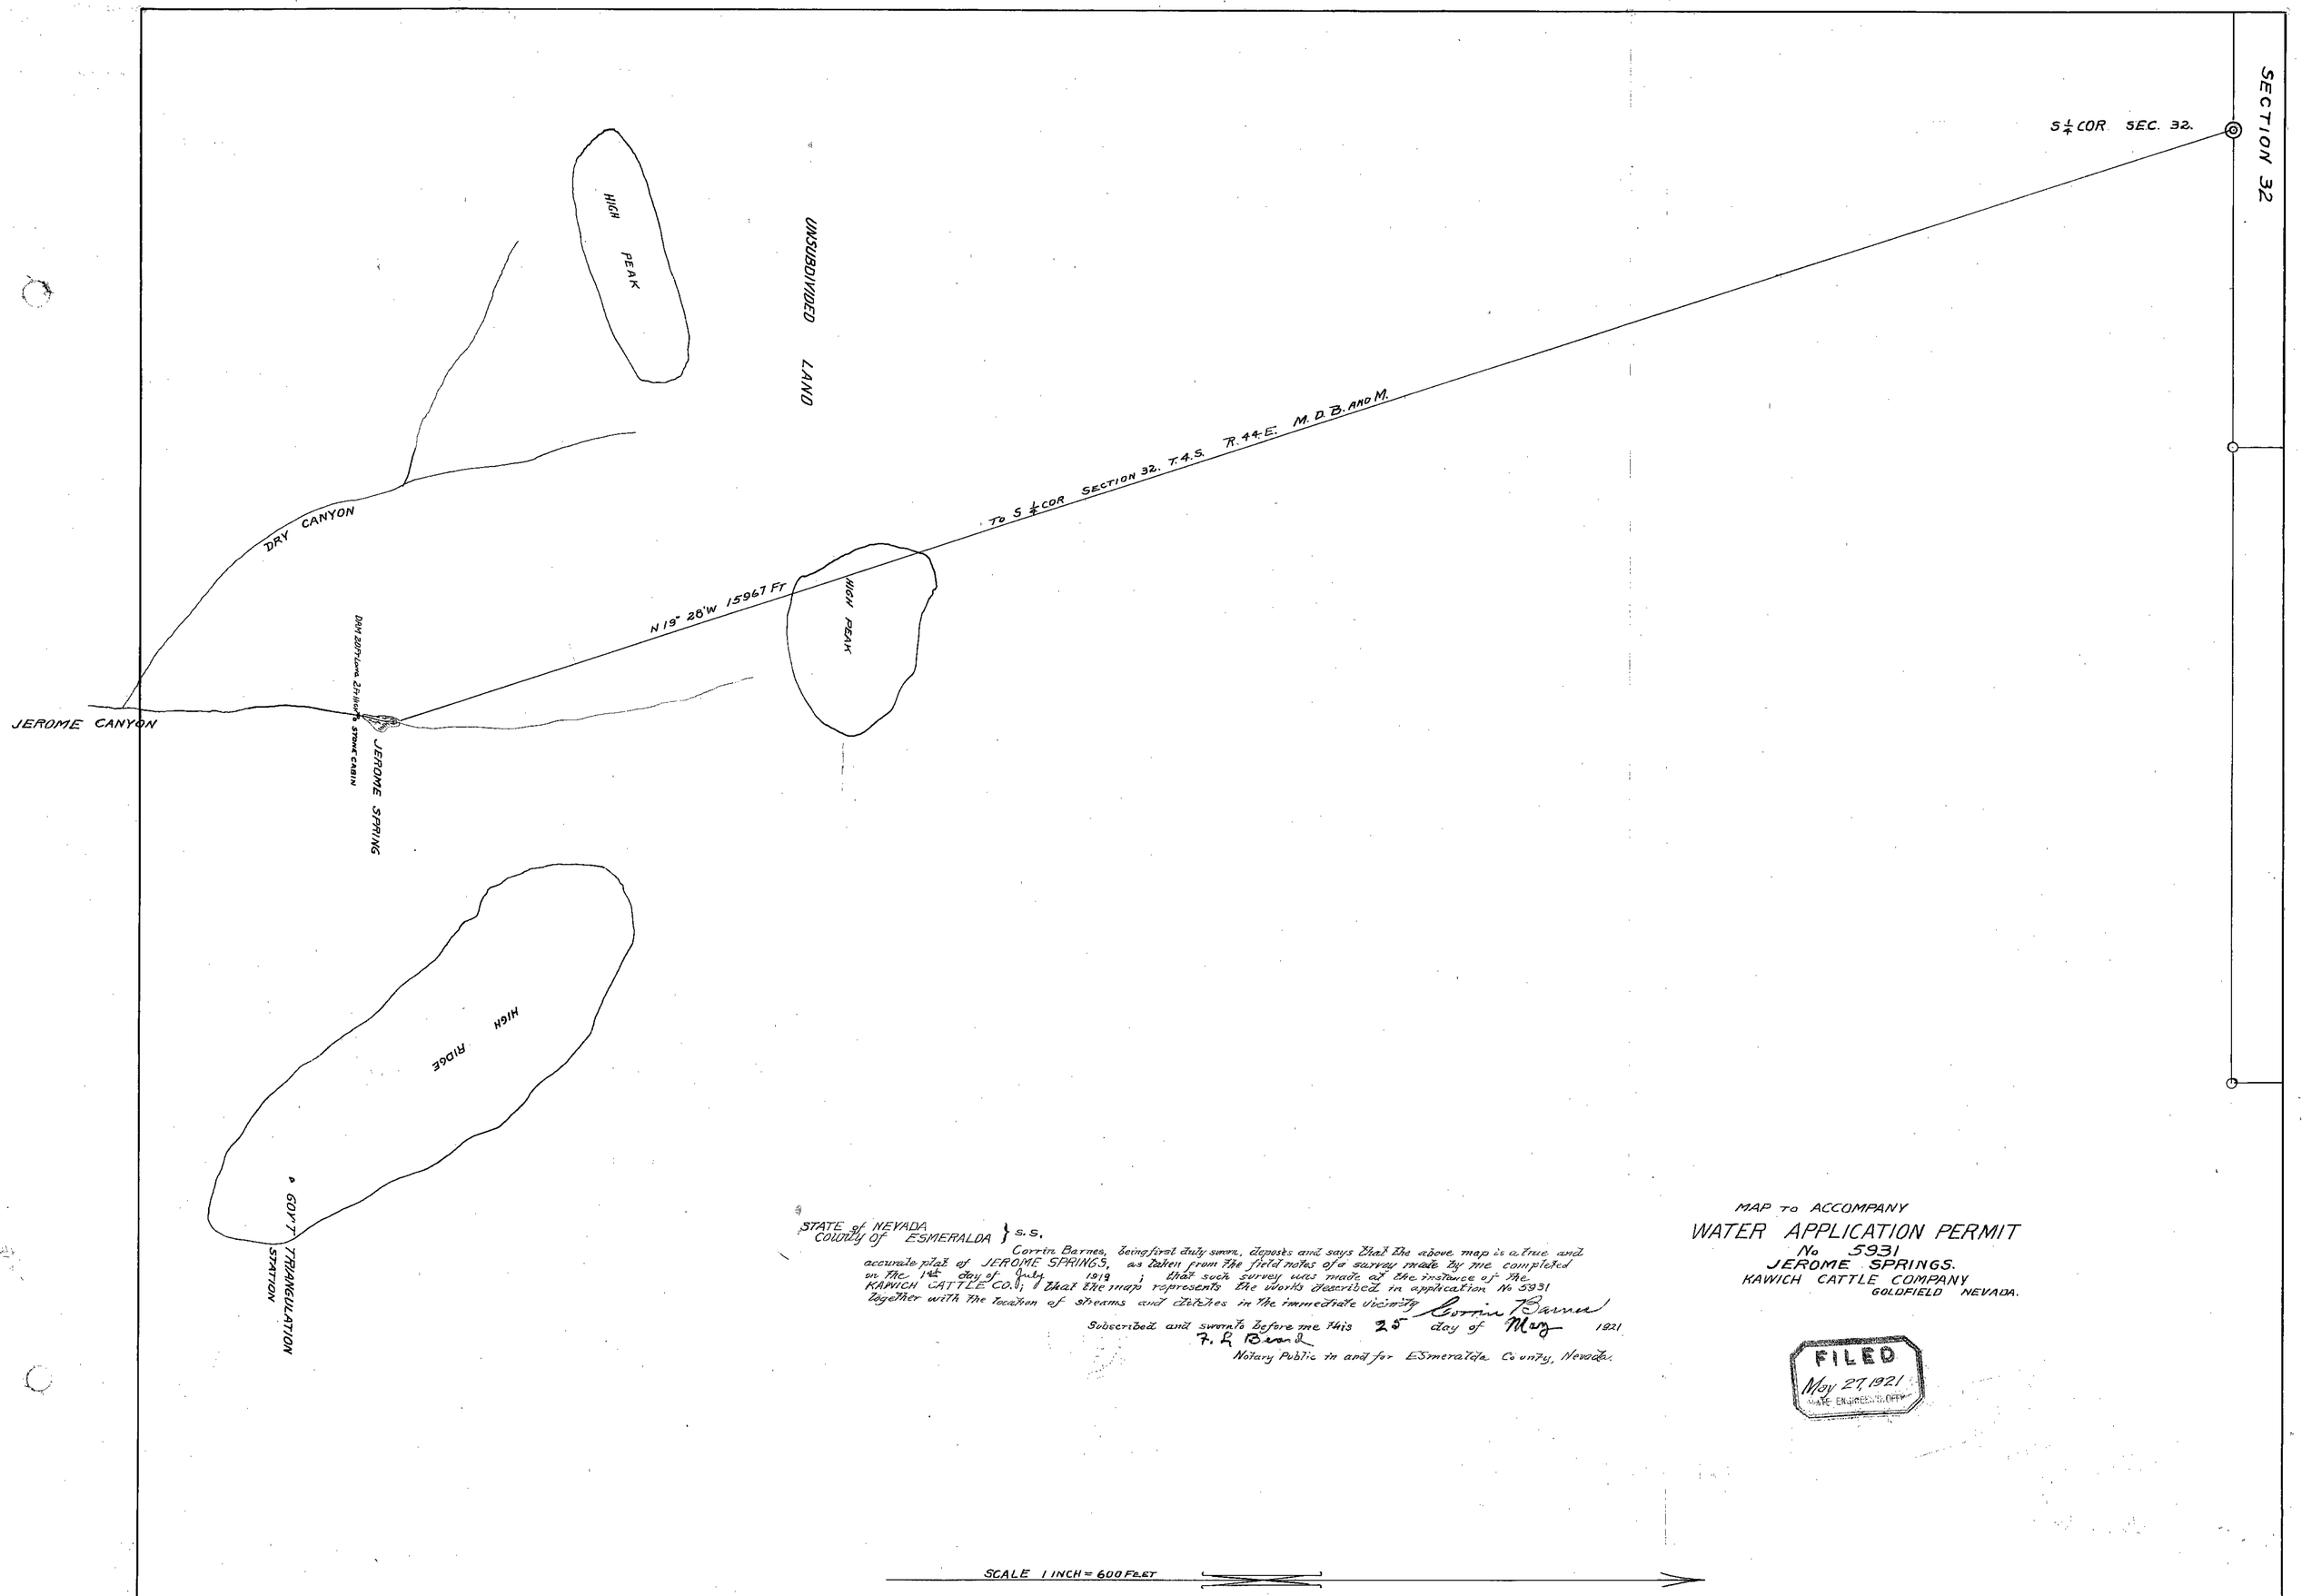

STATE of NEVADA
County of ESMERALDA } S.S.

Corrin Barnes, being first duly sworn, deposes and says that the above map is a true and accurate plat of JEROME SPRINGS, as taken from the field notes of a survey made by me completed on the 1st day of July 1919; that such survey was made at the instance of the KAWICH CATTLE CO.; that the map represents the works described in application No 5931 together with the location of streams and ditches in the immediate vicinity

Corrin Barnes

Subscribed and sworn to before me this 25 day of May 1921

F. L. Beard

Notary Public in and for Esmeralda County, Nevada.

MAP TO ACCOMPANY
WATER APPLICATION PERMIT
No 5931
JEROME SPRINGS.
KAWICH CATTLE COMPANY
GOLDFIELD NEVADA.

FILED
May 27, 1921
STATE ENGINEER'S OFFICE

5931