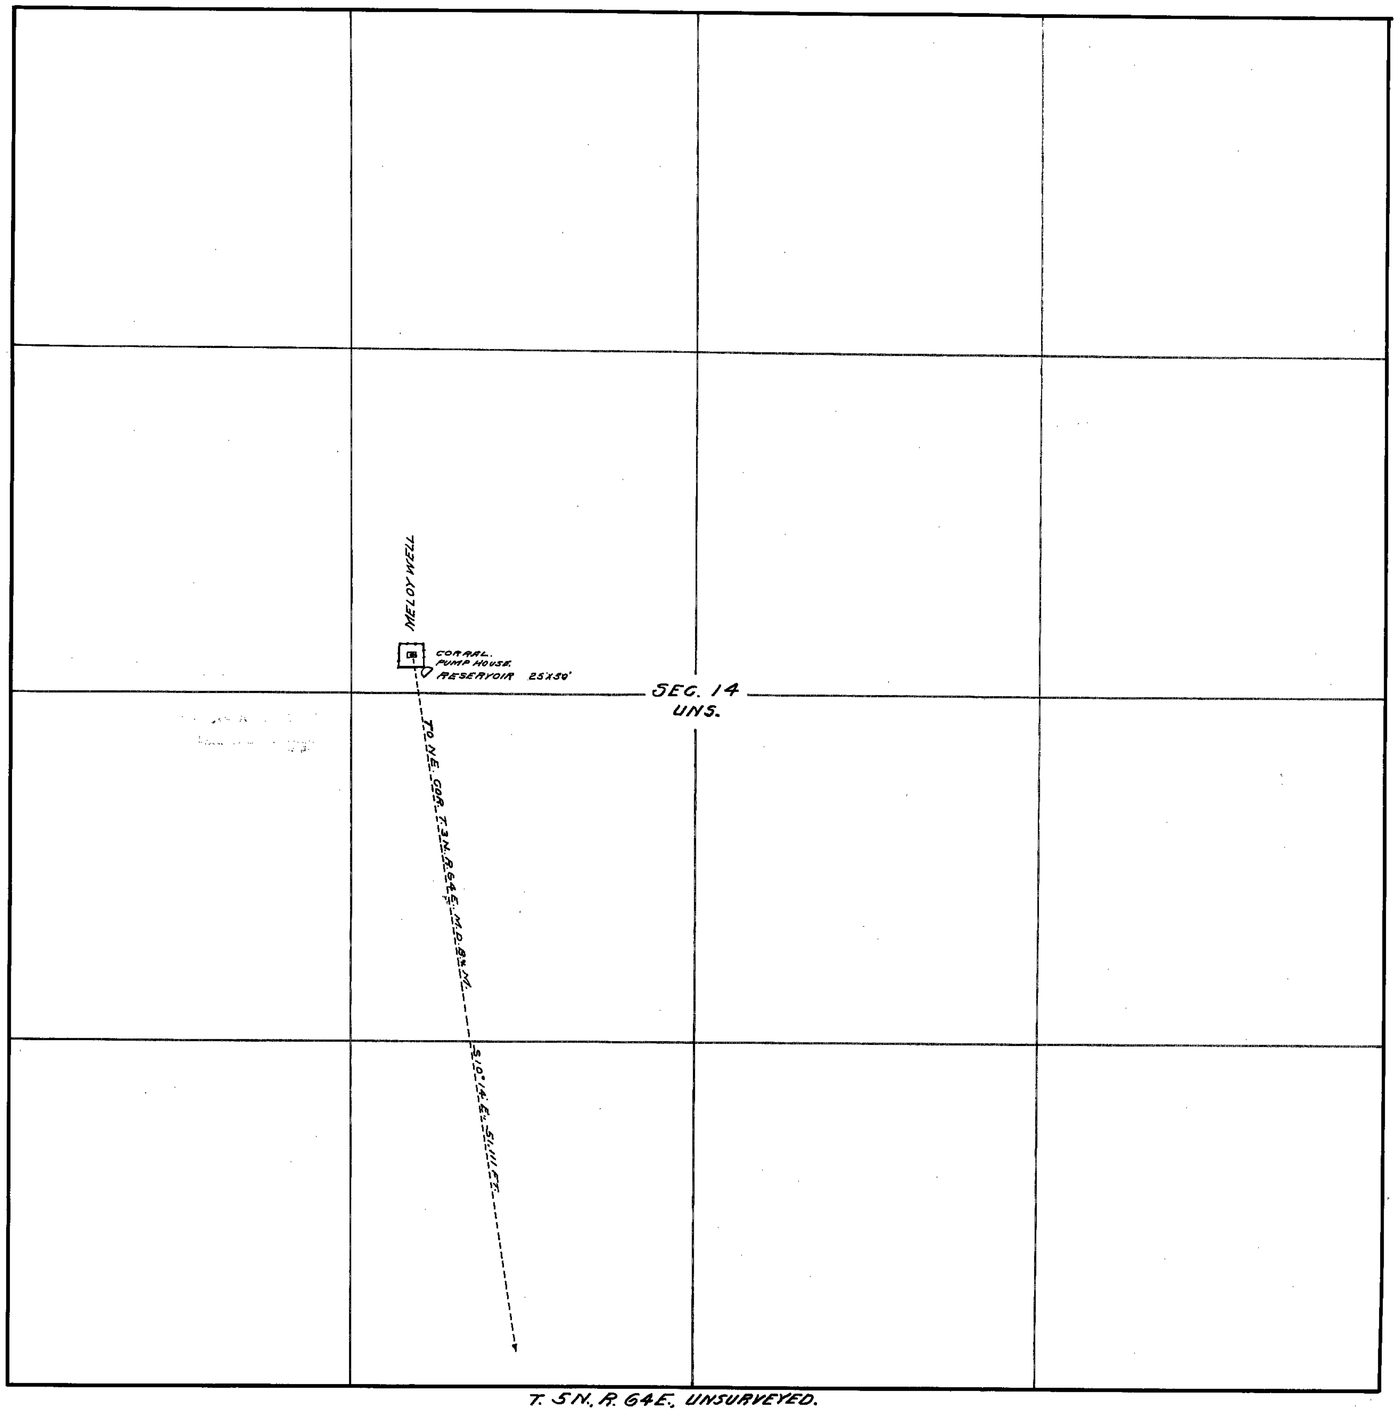

N

CERTIFICATE OF SURVEYOR.

STATE OF NEVADA.
COUNTY OF WHITE PINE. SS.

I, F. W. MILLARD, of Ely, White Pine County, Nevada, hereby certify that the above map is a true and accurate plat of the ADAMS-McGILL Co's. Stock-watering works as taken from the field notes of a survey made under my direction, completed on the 10th day of July, 1919. That the map and survey were made at the instance of the ADAMS-McGILL COMPANY, owner of said well and that it truly represents the works described in Application No. 5936.

F. W. Millard
Surveyor

Subscribed and sworn to before me this 6th day of June, 1921.

[illegible]
Notary Public in and for White Pine County, Nevada.

Certificate No. 854 Bk 4 Nov. 21-1923 for 0.025 c.f.s.

FILE
STATE ENGINEER'S OFFICE

MAP
SHOWING MELOY WELL
OF THE
ADAMS-McGILL COMPANY
USED FOR STOCK-WATERING
SCALE 1-IN.=300 FT.

E.M.&S. 6/6/21.