No.	Sec.	Subd	Twp	Range	Cultivated Acs.	Desc. of Culture	Date of 1st Cult.
5941	27	E½NE¼	9 S.	67E	No Cultivation		

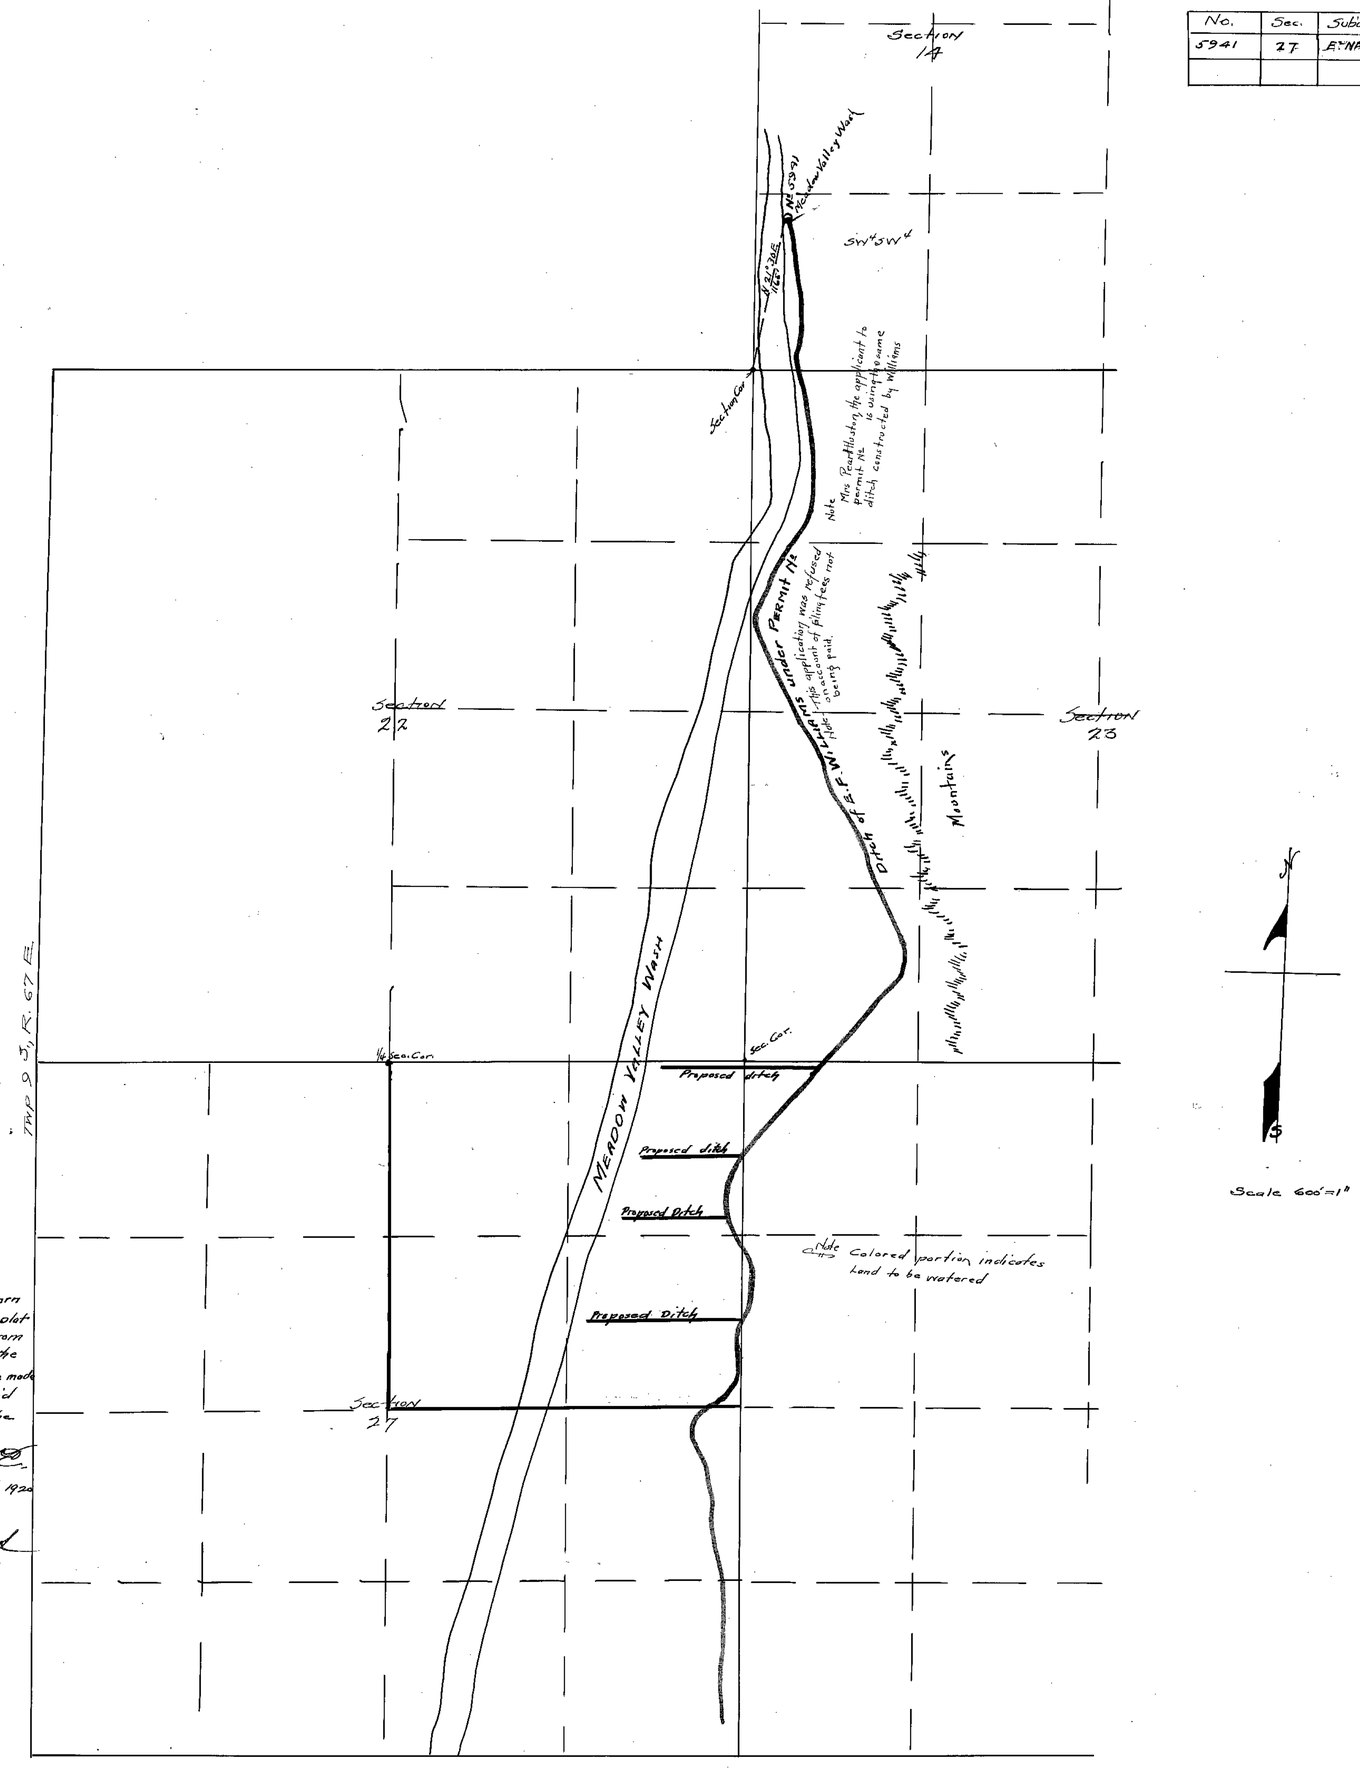

STATE OF CALIFORNIA }
COUNTY OF GLENN } SS.

I, Harold L. Powers, being duly sworn depose and say that the above map is a true and accurate plat of the Meadow Valley Wash diversion No. 5941 as taken from the fieldnotes of a survey made by me, completed on the 9th day of December, 1919. That the map and survey were made at the instance of Mrs Pearl Huston, the applicant for said water, and that it truly represents the work done and to be done by Mrs. Pearl Huston

Harold L. Powers C.E.

Subscribed and sworn to before me this 12th day of March 1920

John H. Grauel
Notary Public in & for Glenn County

MAP
of
WATER APPLICATION NUMBER 5941
of
MRS PEARL HUSTON OF
LINCOLN COUNTY NEV
Located in SW¼SW¼ Sec 14 T. 9 S, R 67 East.
Harold L. Power C.E.

5941

	Section.	Sub'd	Twp	Range	Cultivated acreage	Description of Culture	Date of first culture
5942 →	27	W²of NE¼	9 S.	67 E	25 Acres	ALFALFA	
5941 →	27	E²NE¼	9 S.	67 E	? 15 Acres	Grazing. Grass	

Tabulation does not agree with map.

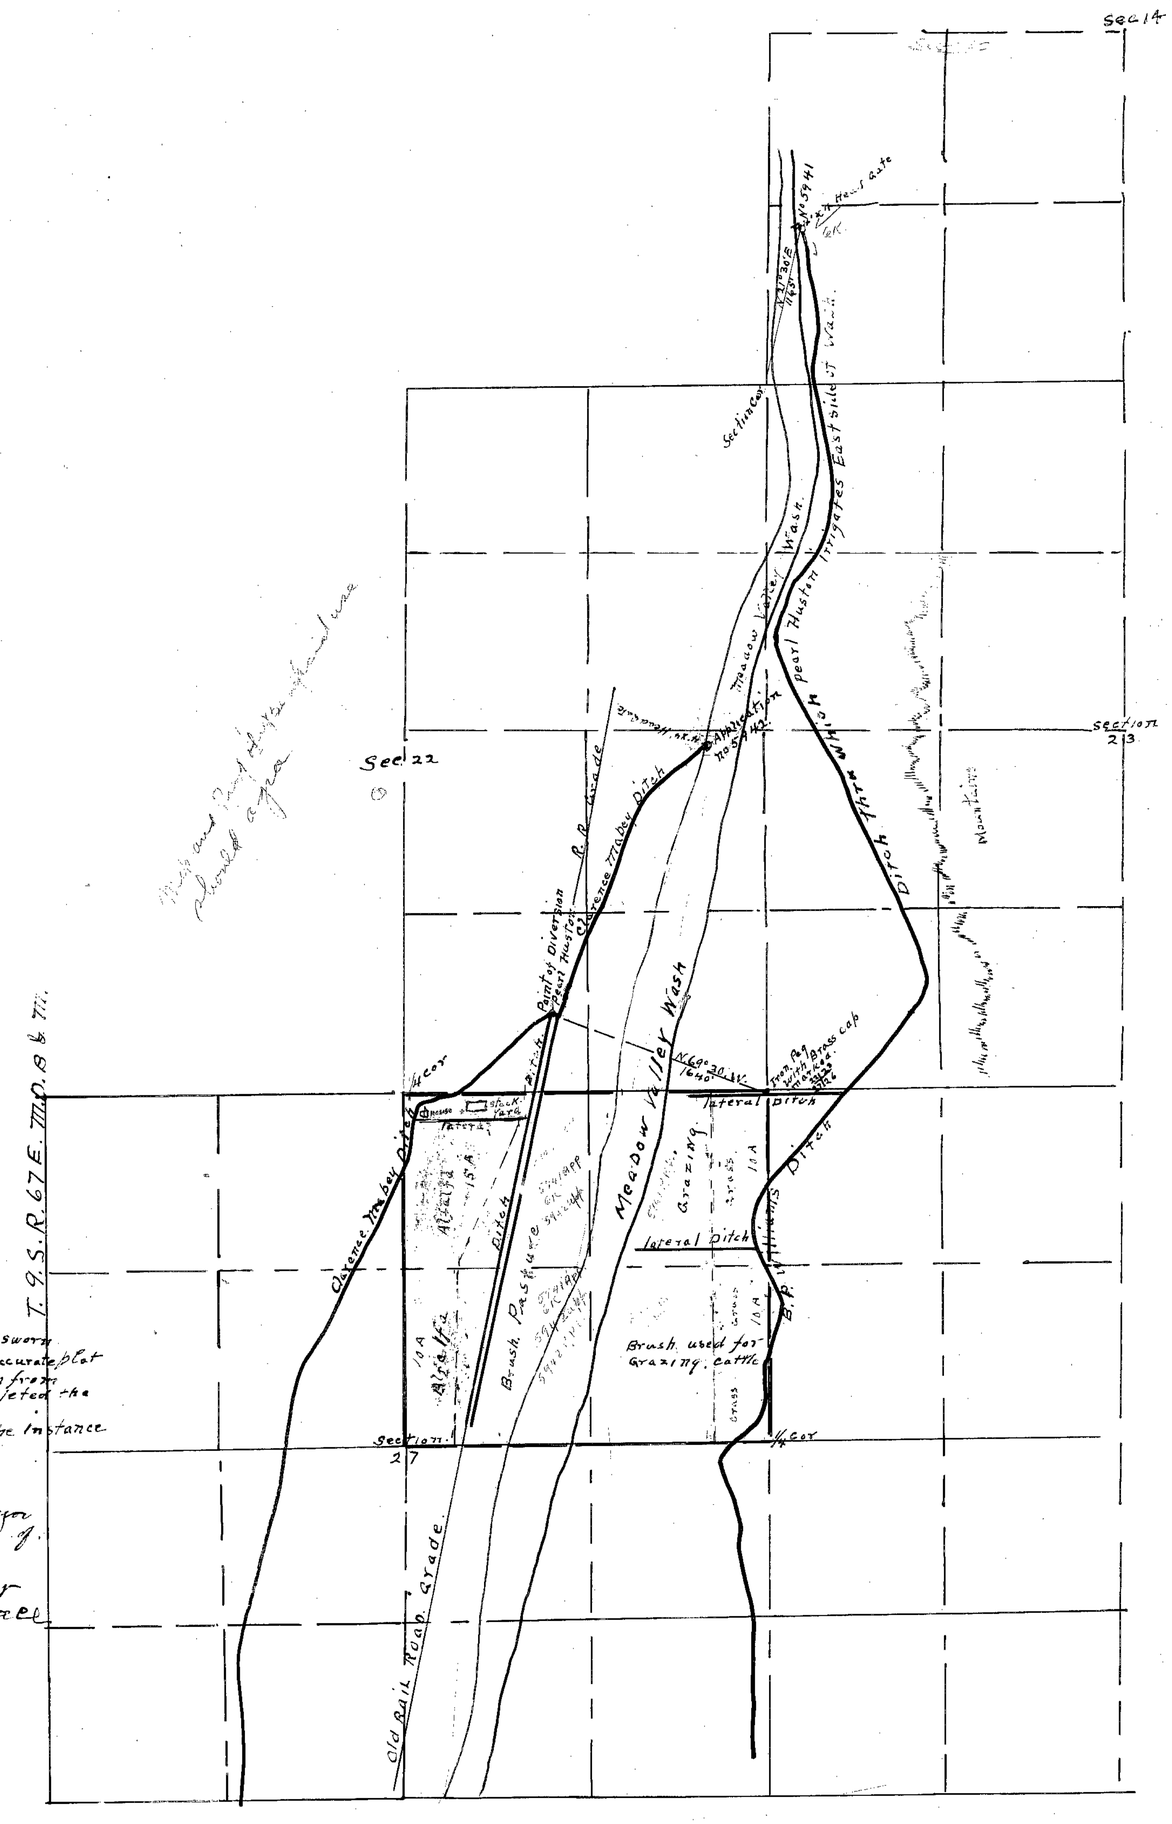

State of Nevada } SS
County of Lincoln } I W. F. Thorne being first sworn depose and say that the above map is a true and accurate plat of the Desert Entry, irrigated land taken from the field notes of a survey made by me and completed the 13th day of October 1927.
That the map and survey were made at the instance of Pearl Huston owner of said lands

Wm F. Thorne
Water right surveyor

Subscribed and sworn to this 2 day of November 1927

W. T. Stewart Sr
Justice of Peace

MAP
of
Mrs. Pearl Huston
at
Meadow Valley Wash.
Lincoln County Nev.
Applications No 5941 - 5942

OFFICE STATE ENGINEER JAN 23 1928 RECEIVED

OFFICE STATE ENGINEER

FILED Jan. 23, 1928 STATE ENGINEER'S OFFICE

5941 - 5942