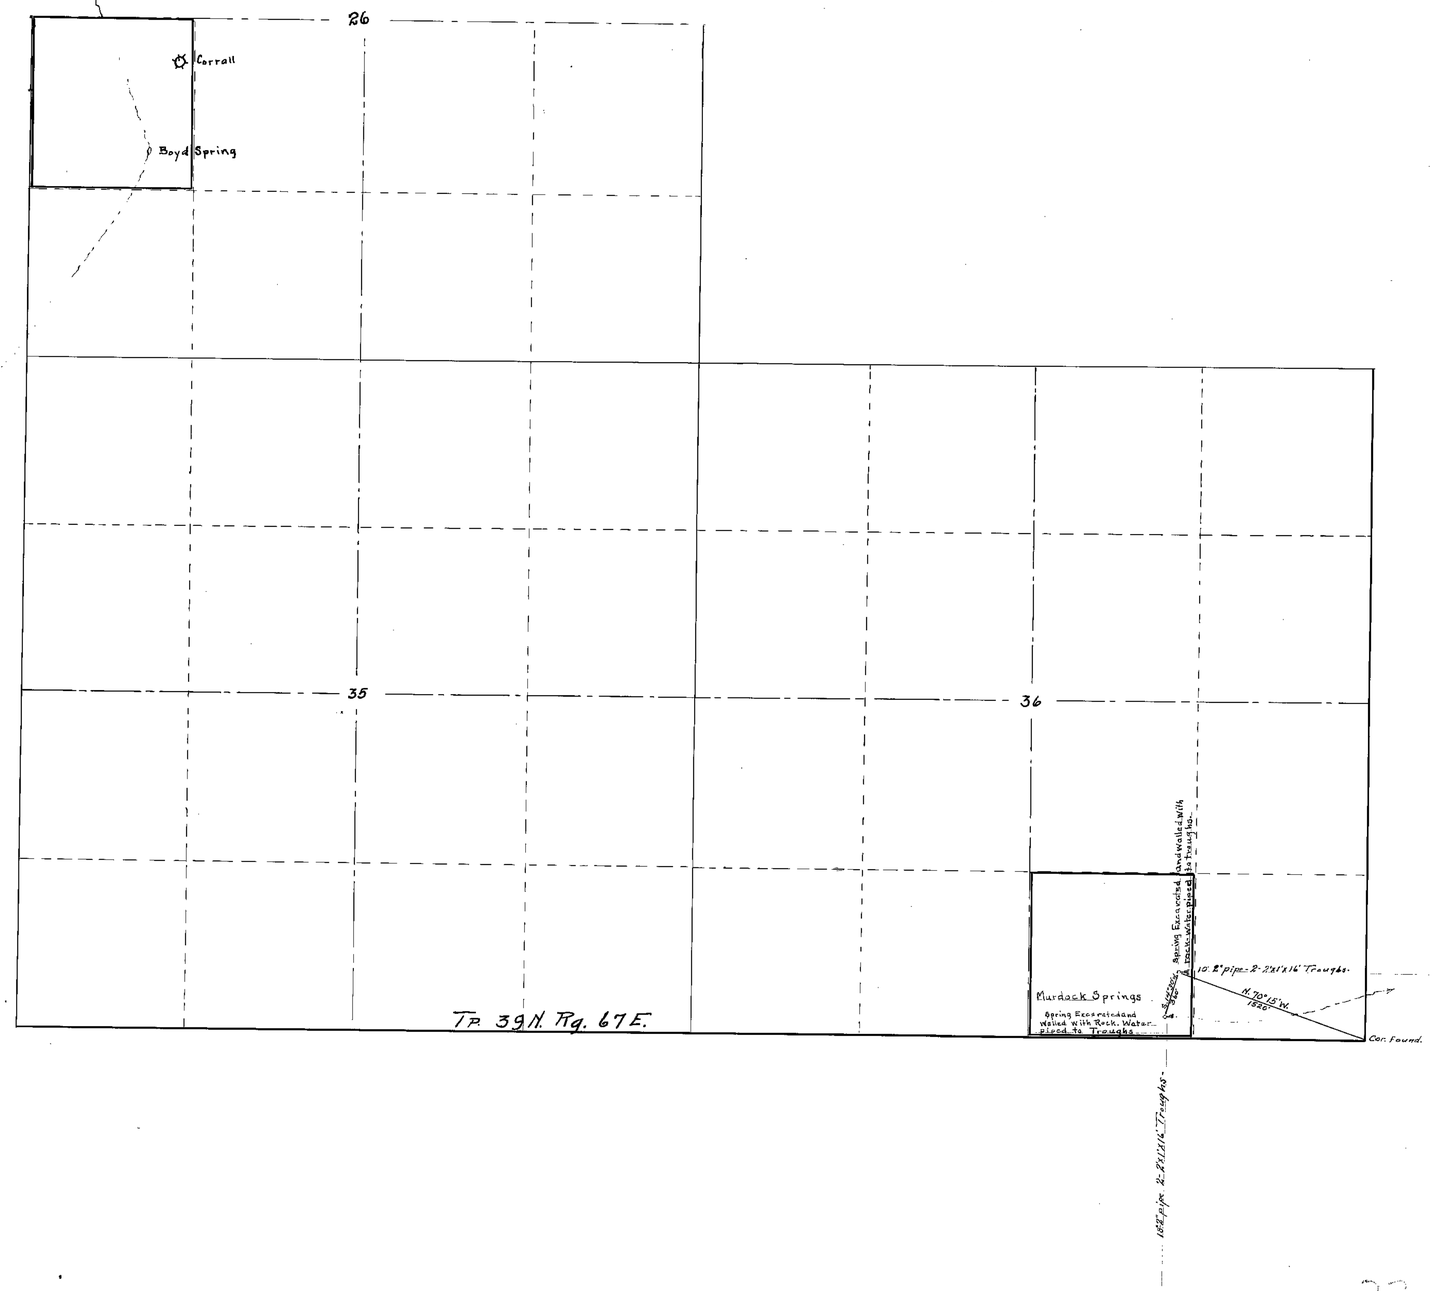

STATE OF NEVADA
County of Elko ss.

I, H.B. Way being first duly sworn do depose and say that above map is a true and accurate plat of the Springs and Development Work for Stock Watering purposes, as taken from the field notes of a survey made by me Completed on the 14th day of September 1922.

That the map and survey were made at the instance of the Vineyard Land and Stock Company., Owner of said lands.

H.B. Way
Surveyor.

Subscribed and sworn to before me this 16th day of Sept. 1922

J. S. Carnley
Justice Of The Peace

file and 10-12-22
ack
9-18-22

MAP
SHOWING
DEVELOPMENT WORKS OF THE VINEYARD LAND and STOCK COMPANY, AT MURDOCK SPRINGS UNDER WATER PERMIT No. 5950.

Scale 1" = 600' Sept. 15 · 1922.

Certificate No. 981, Bk. 4 issued Feb. 20, 1924 for 0.0075 c.f.s.

FILED
Oct. 12, 22.
STATE ENGINEER'S OFFICE

5950.