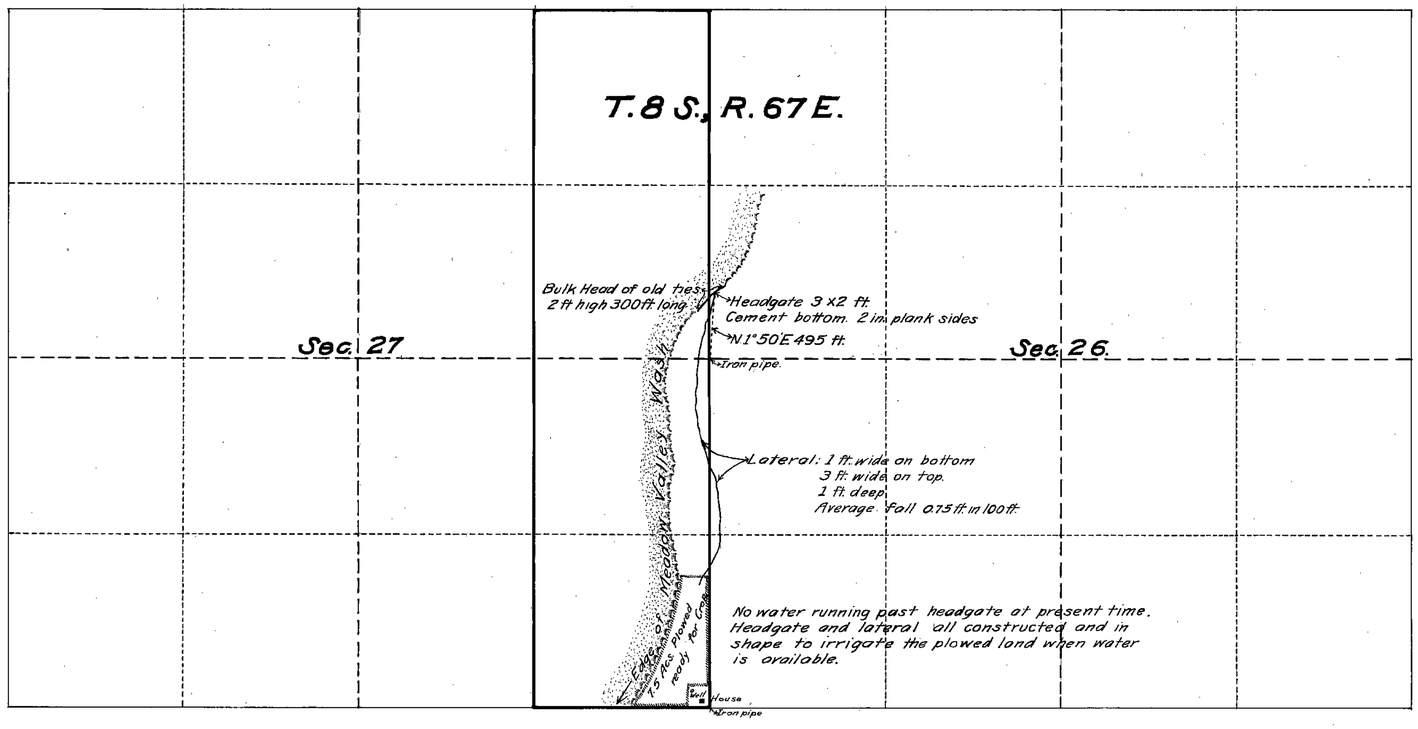

SECTION	SUB DIVISION	TOWNSHIP	RANGE	PLOWED ACREAGE	DESCRIPTION OF CULTURE	DATE OF 1st. CULTURE
27	S.E.¼ of S.E.¼	8 S.	67 E.	7.5		
"	N.E.¼ of S.E.¼	" "	" "	NONE		
"	S.E.¼ of N.E.¼	" "	" "	"		
"	N.E.¼ of N.E.¼	" "	" "	"		

SCALE:- 1" = 600'

FILED
Nov. 3 - 1921
STATE ENGINEER'S OFFICE

STATE OF NEVADA
COUNTY OF CLARK } S.S.

I, Fred W. Rodolf, being first duly sworn, depose and say that the above map is a true and accurate plat of the lands irrigated by Gust. Schmidt, as taken from the fieldnotes of a survey made by me, completed on the 26th. day of Sept. 1921.
That, the map and survey were made at the instance of Gust. Schmidt, owner of said lands, and that it truly represents the lands prepared for irrigation, of the said Gust Schmidt.

Fred W. Rodolf
State Water Right Surveyor

Subscribed and sworn to, before me
this 1st day of November 1921

Albert A. Hinman.
Notary Public, in and for Clark County, Nevada.
My Commission expires Feb. 10 1922

MAP
SHOWING THE IRRIGATION SYSTEM TO TAKE WATER FROM THE
MEADOW VALLEY WASH
FOR LANDS OWNED BY GUST SCHMIDT
SURVEYED SEPT. 26th. 1921
BY FRED W. RODOLF
STATE WATER RIGHT SURVEYOR

11-3-21