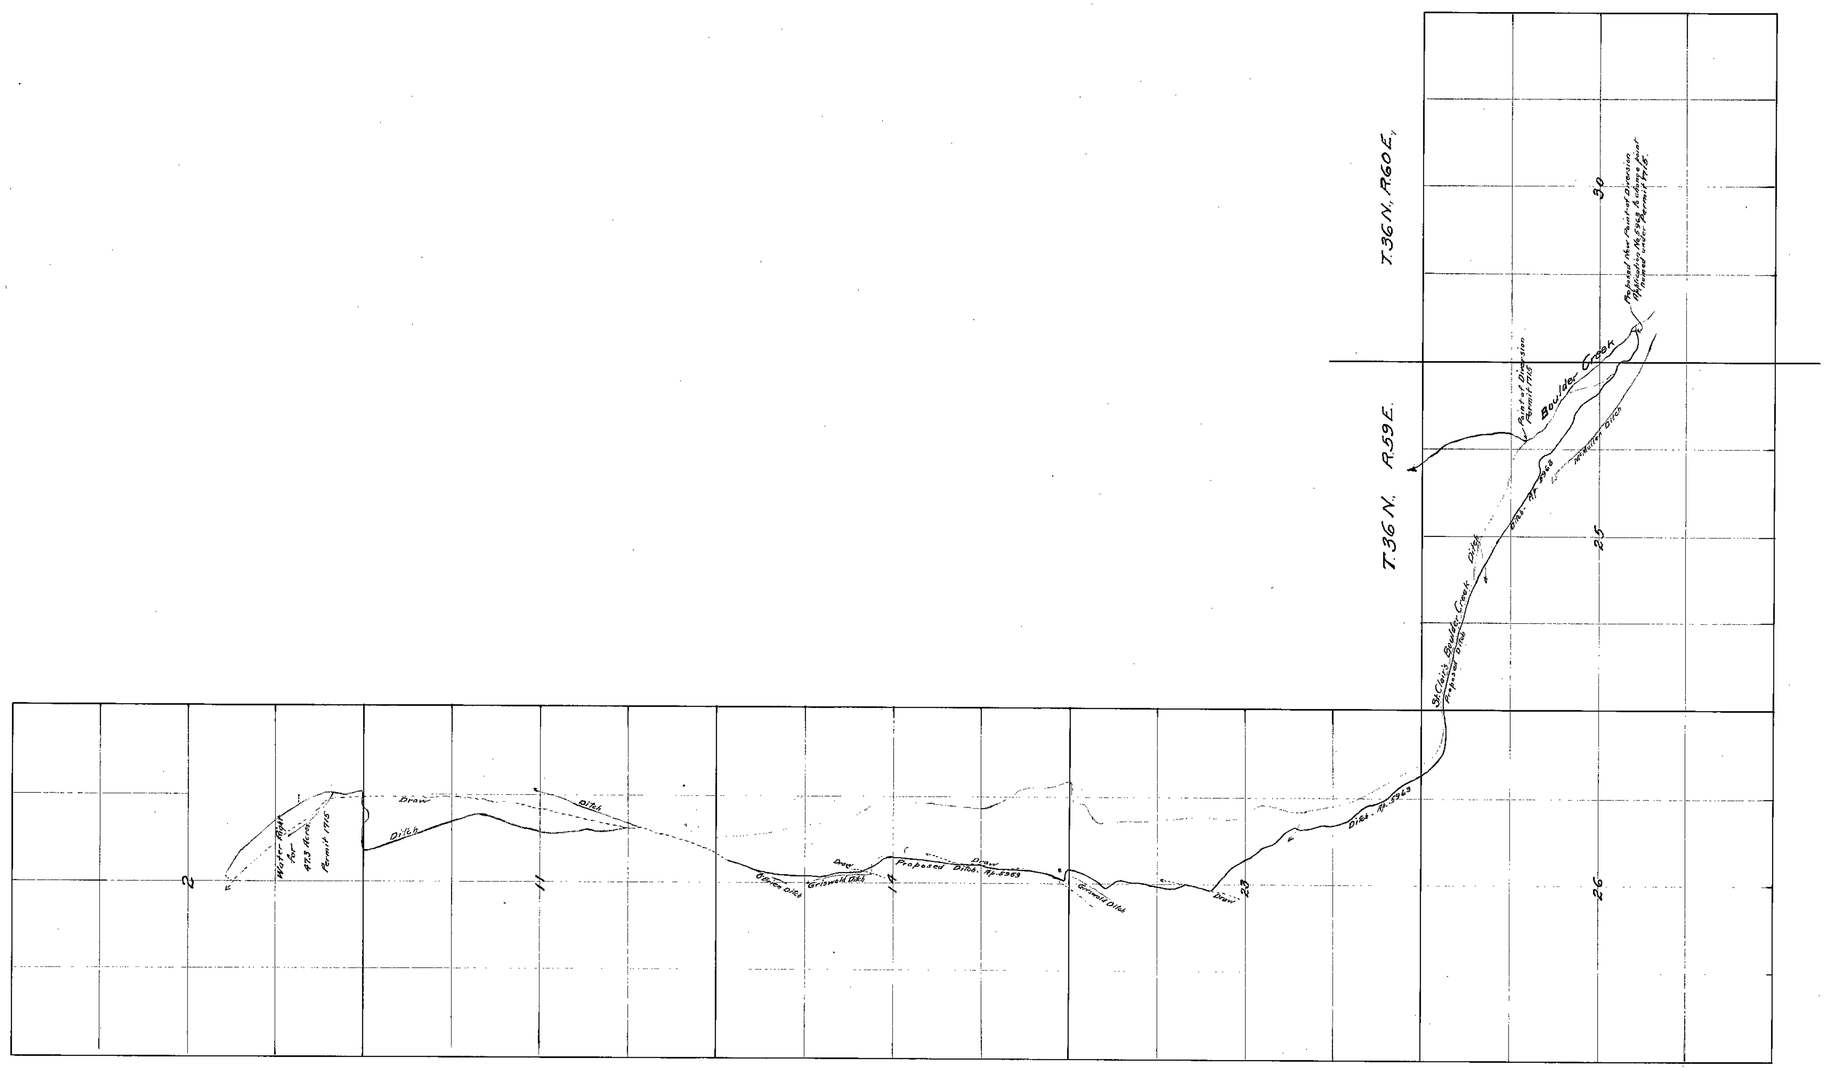

acknowledged
5/20/20

STATE OF NEVADA, }
COUNTY OF ELKO } ss.

C.F. DeArmond being first duly sworn, deposes and says that the above map is a true and accurate plat of the L.S. Weathers Irrigation works, as taken from the field notes of a survey made by me (or under my supervision and direction) completed on the 13th day of May, 1920; that such survey was made at the instance of L.S. Weathers; that the map represents the works described in application No. 5963, together with the location of streams and ditches in the immediate vicinity.

C.F. DeArmond
Engineer

Subscribed and sworn to before me this Eighteenth day of May 1920.

Delphar M. Jewell
Notary Public in and for Elko County, Nevada

My Commission expires June 18, 1923.

MAP
OF
PROPOSED DITCH AND CHANGE
IN POINT OF DIVERSION
APPLICATION 5963
OF
L S WEATHERS
DEETH - NEVADA
Scale 1 Inch = 1200 Feet

FILED
Dec. 22, 1923
Under #1715
STATE ENGINEER

MAY 20 1920
Under #5963

WATER RIGHT UNDER PERMIT No. 1715.

Place in files under

1715