T. 3. S. R. 62. E. M. D. B. & M.

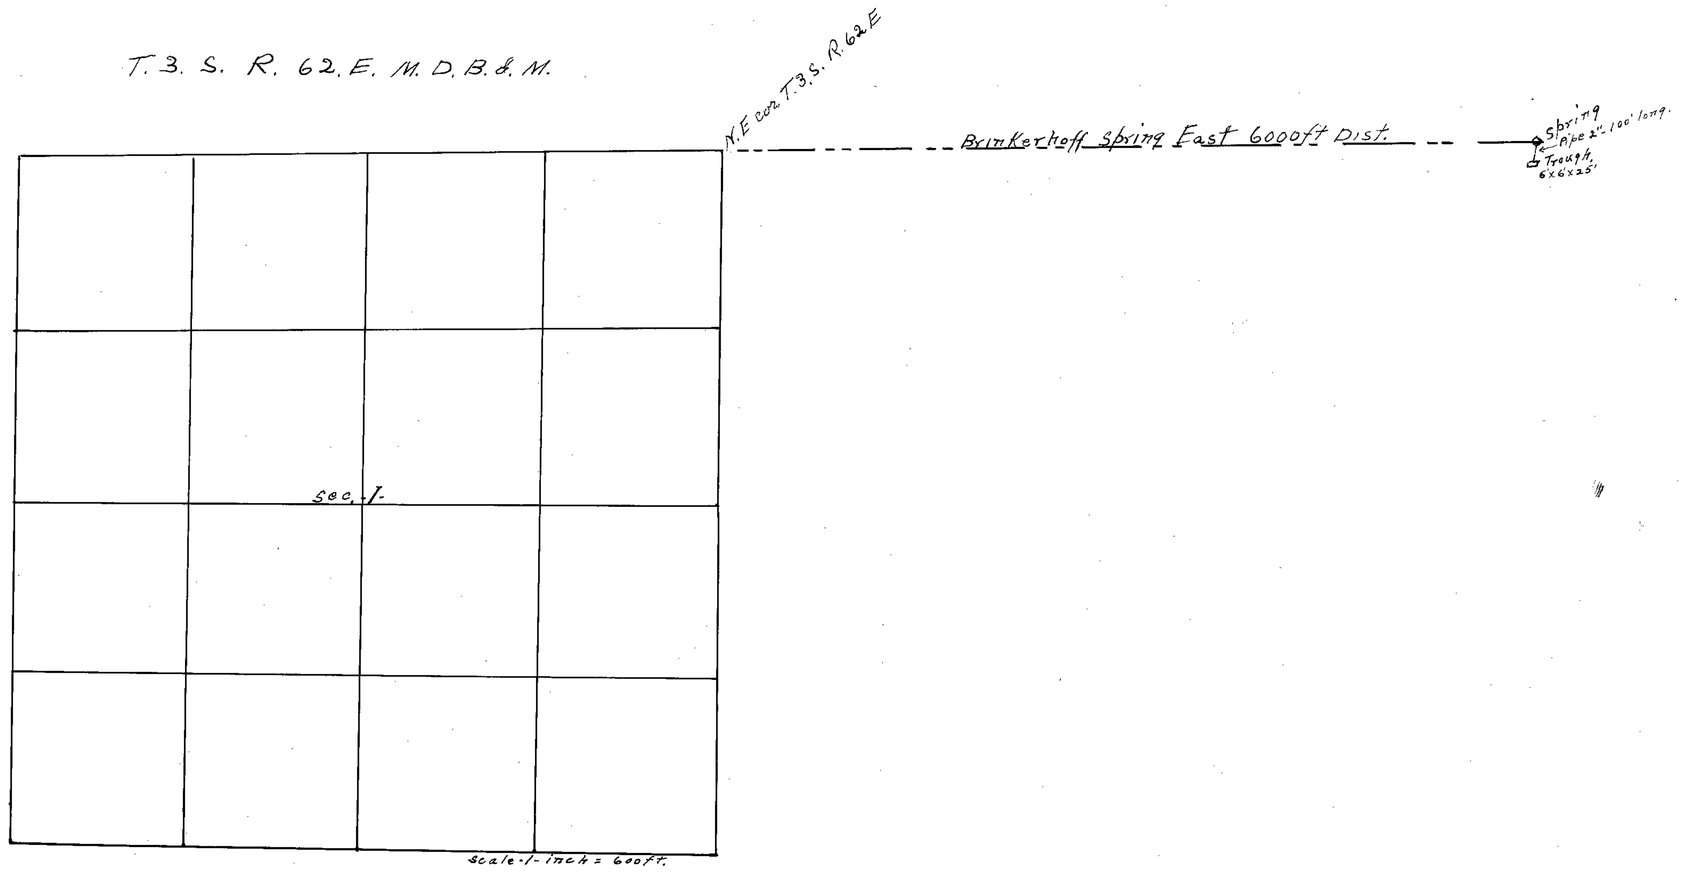

FILED
April 5, 1921.
STATE ENGINEER'S OFFICE

State of Nevada } ss.
County of Lincoln }

Certificate No. 932 12/21/23 for O.O.P.C.F.S.S.

I W. F Thorne being first duly sworn, depose and say
That the above map is a true and accurate plat of the location of spring applied for by J. I Sharp as taken from field notes of a survey made by me and completed on November 12th 1917.
That the survey were made at the instance of applicant and it truly represents said spring

Wm. F. Thorne.
Surveyor.

Subscribed and sworn to before me this 2nd day of April 1921 Sarah Im Obersteg
Notary Public for Lincoln County.
Nevada

Brinkerhoff Spring

J. L. Sharp

Application No. 5970

Alamo. Nev.