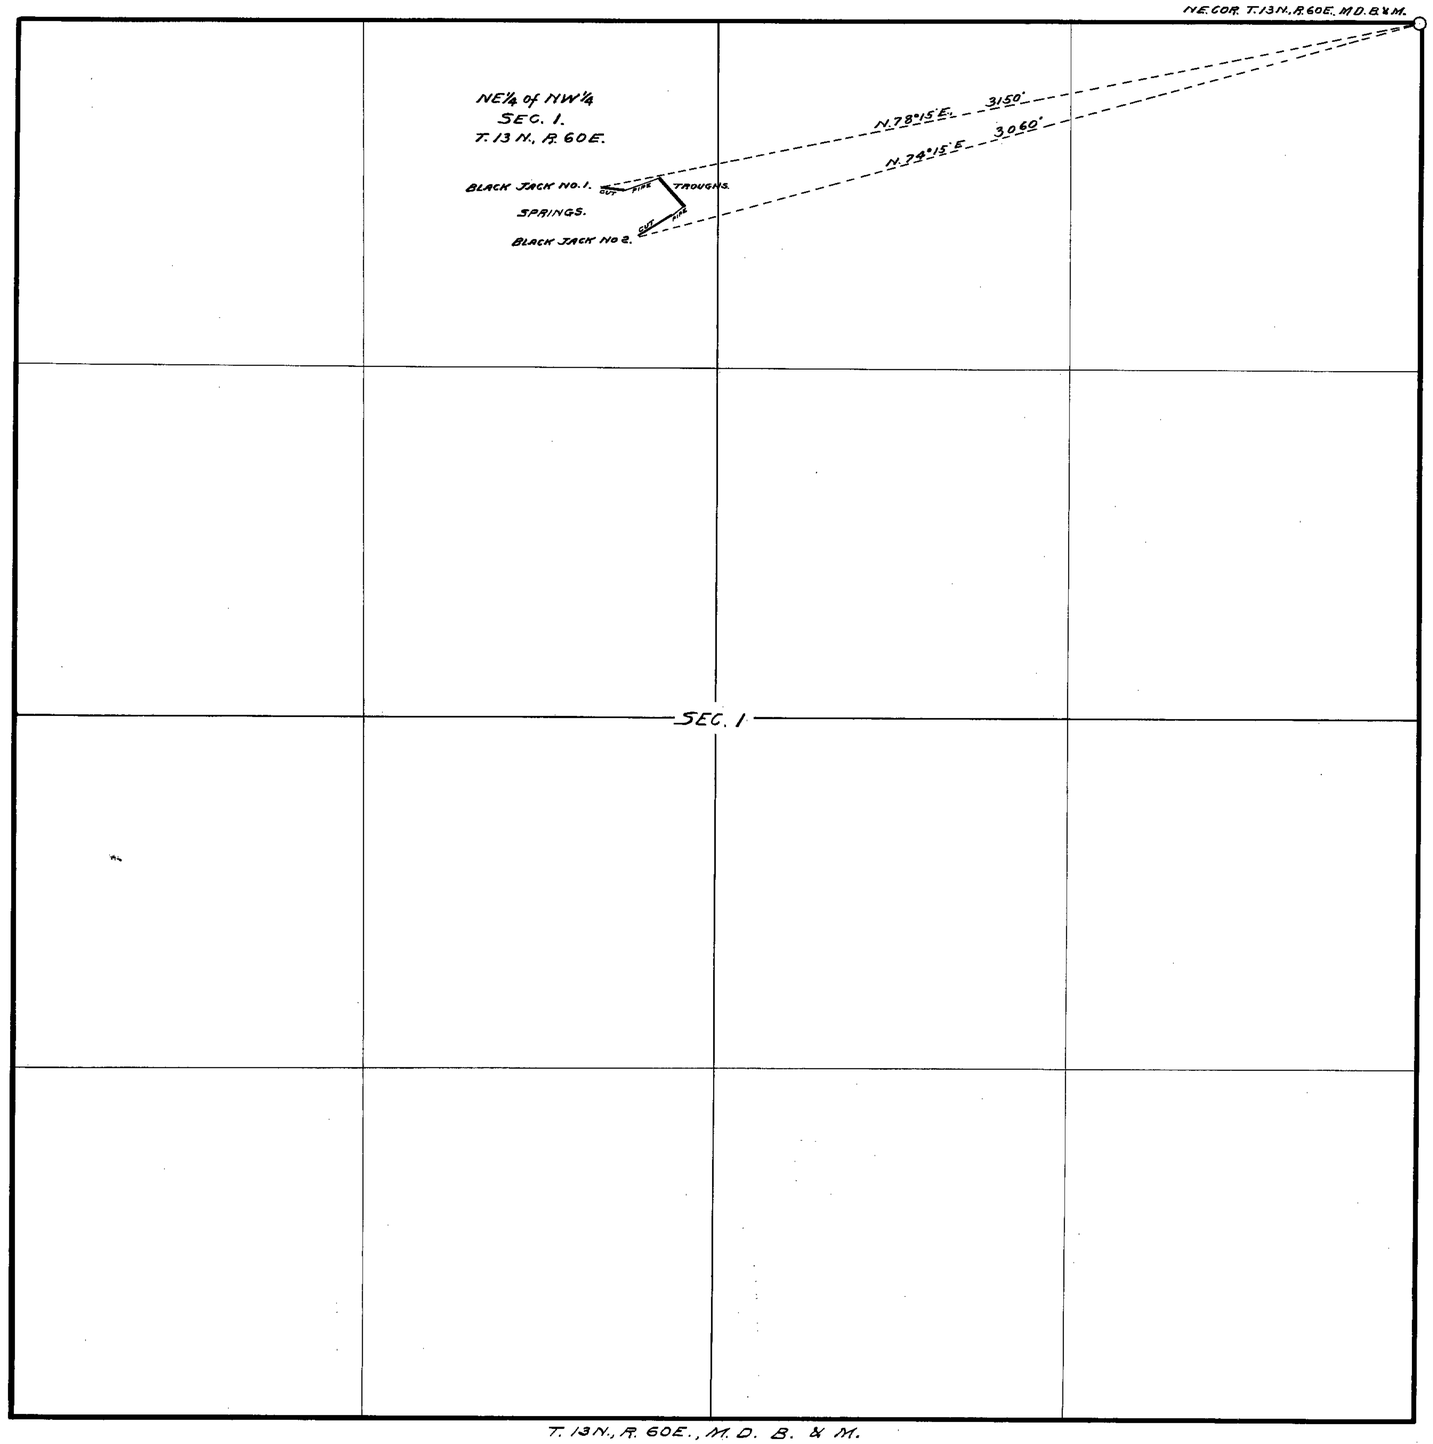

CERTIFICATE OF SURVEYOR.

STATE OF NEVADA.
COUNTY OF WHITE PINE. SS.

I, F. W. MILLARD, of Ely, White Pine County, Nevada, hereby certify that the above map is a true and accurate plat of the ADAMS-McGILL Co's stockwatering works as taken from the field notes of a survey made by me, completed on the 19th. day of January, 1920. That the map and survey were made at the instance of the ADAMS-McGILL COMPANY owner of said springs, and that it truly represents the works described in Application No. 5976.

F. W. Millard.
Surveyor.

Subscribed and sworn to before me, this 23rd. day of March, 1921.

Notary Public in and for White Pine County, Nevada.

Certificate No. 679 BK issued 1-5-23.
for 0.018 c.f.s.

MAP
SHOWING BLACK JACK SPRINGS
OF THE
ADAMS-McGILL COMPANY
USED FOR STOCK-WATERING

SURVEYED BY ED. MILLARD & SON.
SCALE 1-IN.= 300 FT.

3/28/21

3/28/21.