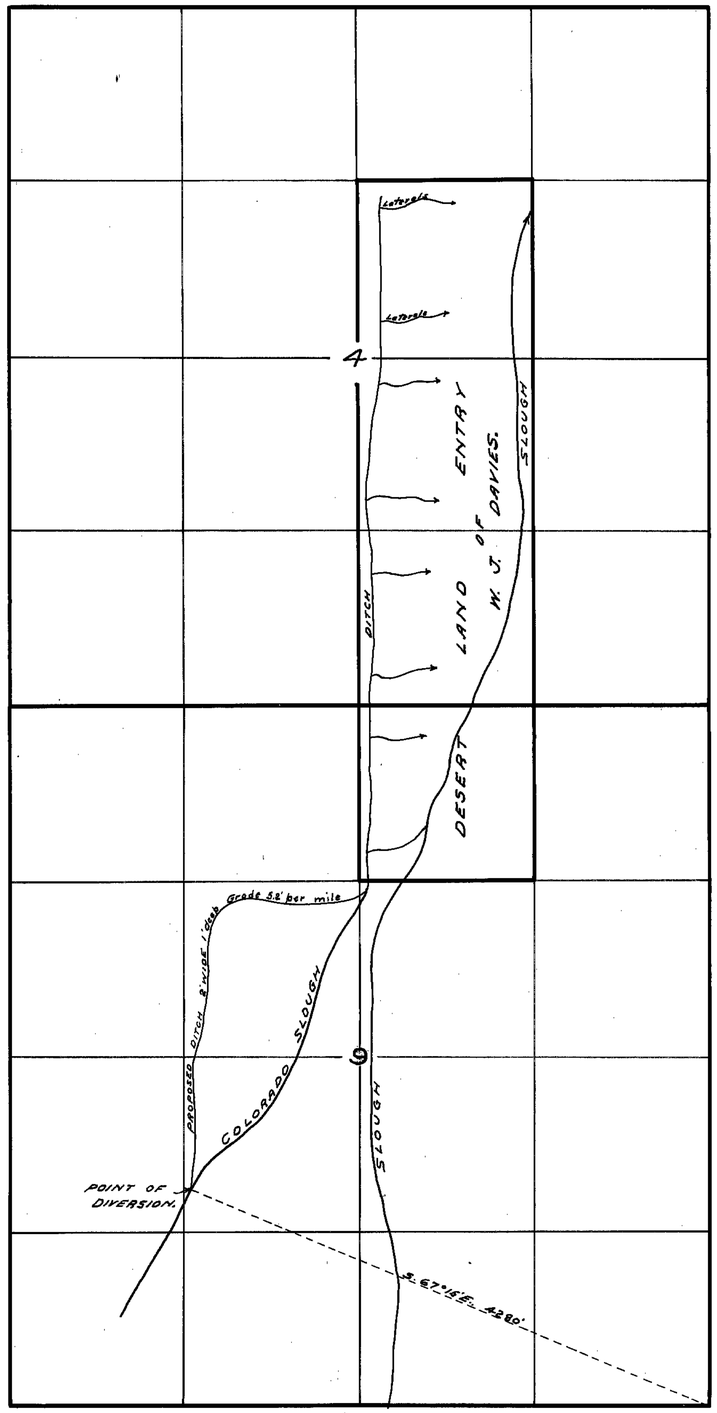

T. 16 N., R. 67 E. M.D.B. & M.

STATE OF NEVADA. }
COUNTY OF WHITE PINE. } S.S.

F. W. MILLARD, being first duly sworn, deposes and says, that the above map is a true and accurate plat of the lands to be irrigated by the water from COLORADO SLOUGH, as taken from the field notes of a survey, made by me, completed on the 6th day of May, 1916, that the map and survey were made at the instance of W. J. DAVIES, the owner of said lands and that it truly represents the proposed irrigation works of said W. J. DAVIES.

F. W. Millard
Surveyor.

Subscribed and sworn to before me this 5th day of June, 1922.

J. M. Lockhart
Notary Public in and for White Pine County, Nevada.

FILED
June 7, 1922
STATE ENGINEER'S OFFICE

MAP
SHOWING PROPOSED DITCHES AND
LAND TO BE IRRIGATED FROM
COLORADO SLOUGH
BY
W. J. DAVIES
APPLICATION NO. 5989.
SCALE 1-IN.=1000 FT.

6/5/22 E.M.&S.

5989