SECTION	SUBDIVISION	TOWNSHIP	RANGE	CULTIVATED ACREAGE	DESCRIPTION OF CULTURE	DATE OF FIRST CULTURE
4	S. ½ S.E ¼	47 N.	57 E			
9	N.E. ¼ N.E. ¼					
10	N.W. ¼ N.W. ¼					

Grade of ditch 0.15 in 100 feet, 7.92 feet per mile.

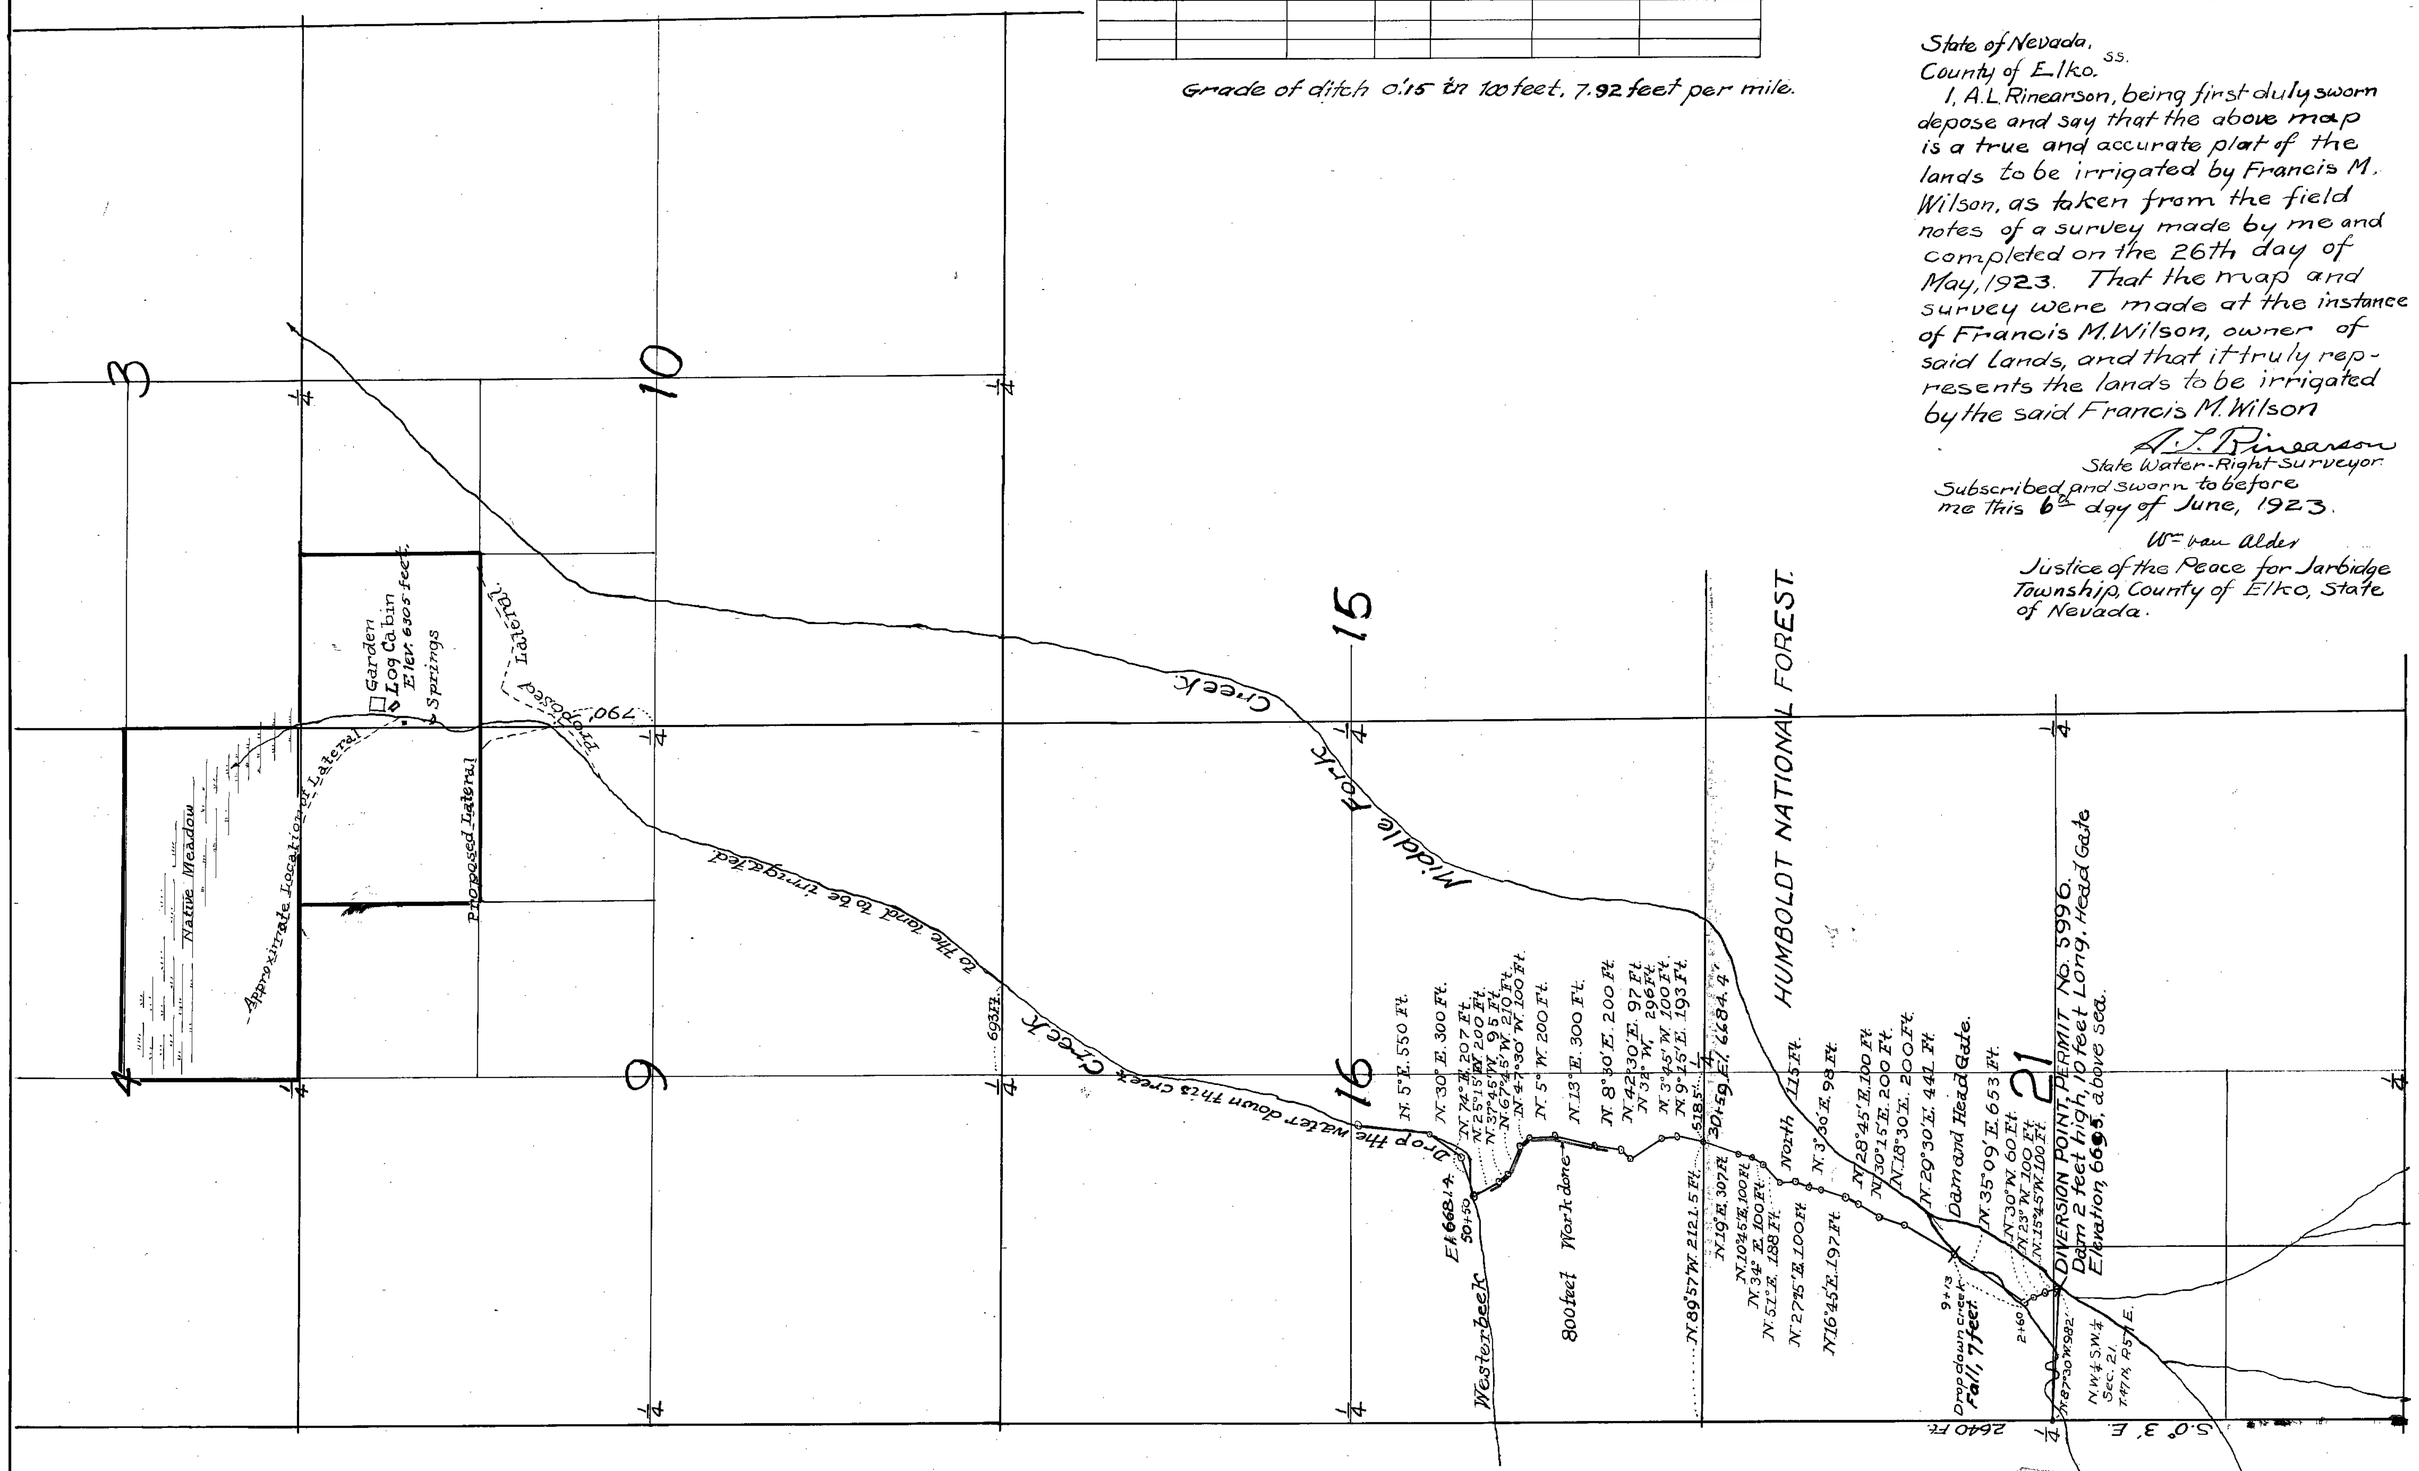

CULTURAL MAP

WATER USER

FRANCIS M. WILSON.

Rowland, Elko County, Nevada.

Sourse of water, MIDDLE FORK CREEK.

Permit No. 5996.

State of Nevada, }
County of Elko. } ss.

I, A.L. Rinearson, being first duly sworn depose and say that the above map is a true and accurate plat of the lands to be irrigated by Francis M. Wilson, as taken from the field notes of a survey made by me and completed on the 26th day of May, 1923. That the map and survey were made at the instance of Francis M. Wilson, owner of said lands, and that it truly represents the lands to be irrigated by the said Francis M. Wilson

A. L. Rinearson
State Water-Right Surveyor.

Subscribed and sworn to before me this 6th day of June, 1923.

Wm Van Alder
Justice of the Peace for Jarbidge Township, County of Elko, State of Nevada.