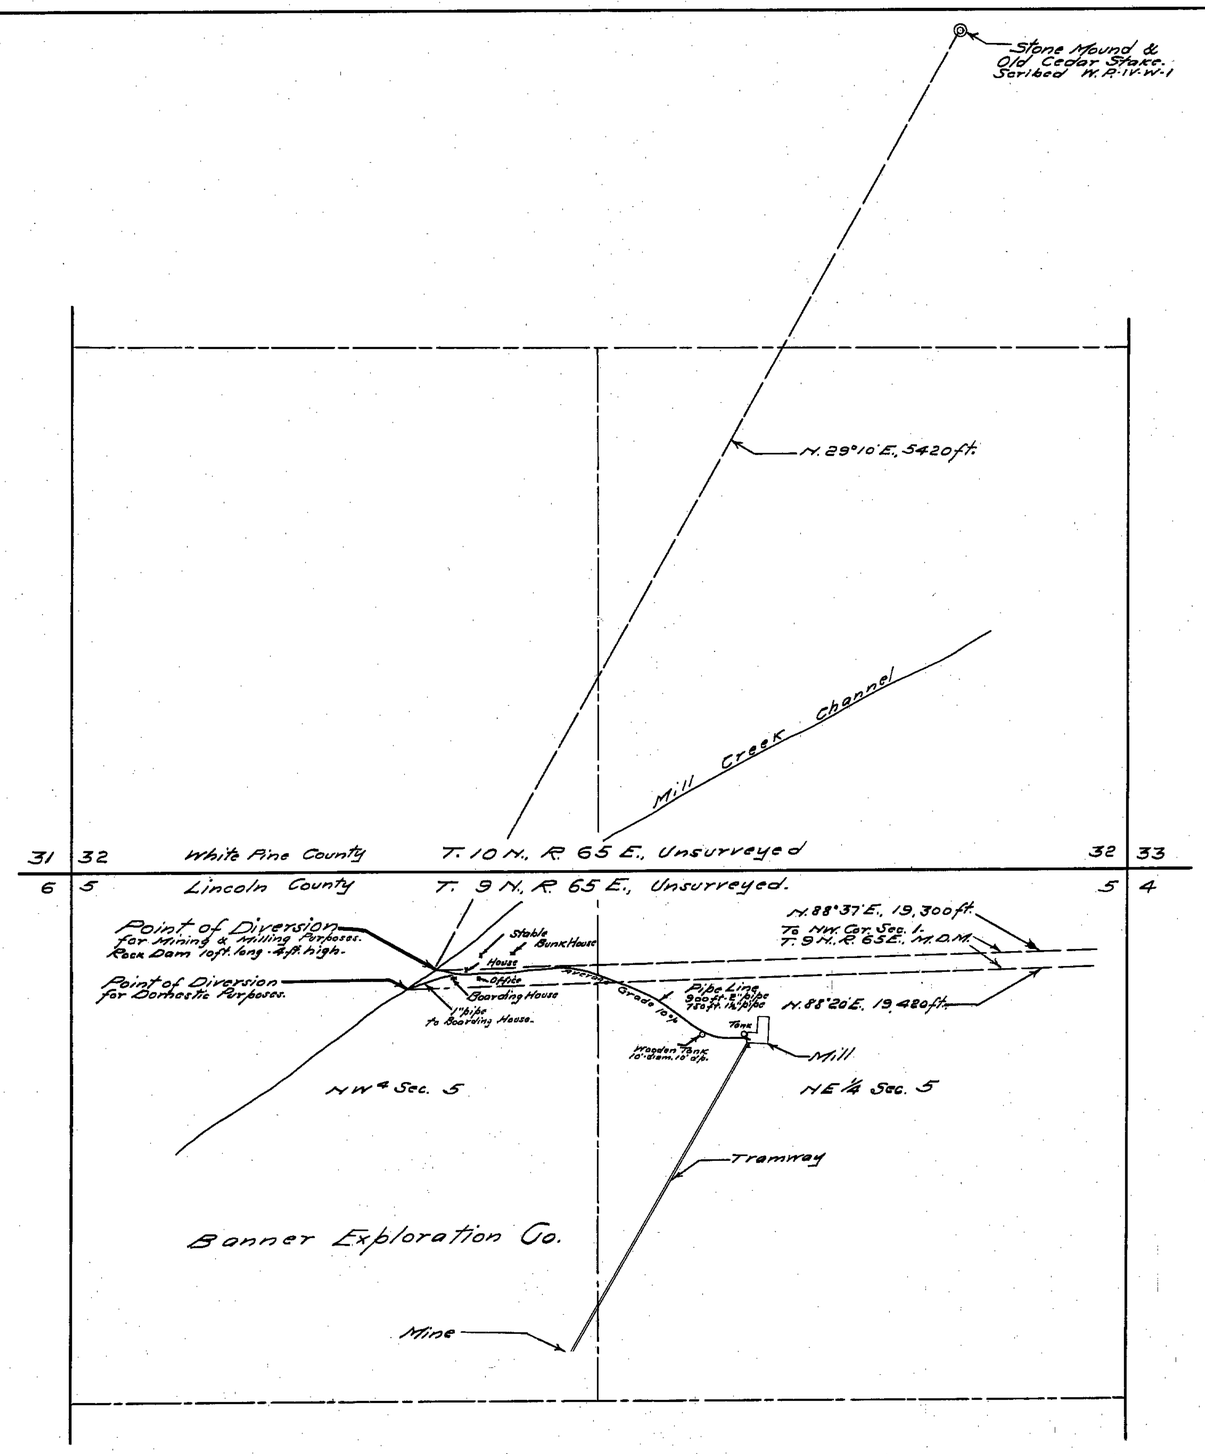

STATE OF NEVADA }
County of White Pine } ss.

I, F.W. Millard, being first duly sworn, depose and say that this map and profile, consisting of one sheet, has been correctly drawn to the designated scale from field notes of a survey made by me between the 4th and 6th days of December, 1928; that it truly and correctly represents the location and extent of the works used to divert water from Mill Creek in Lincoln County, by the Banner Exploration Company for Mining, Milling & Domestic purposes under Application No. 5997. That all other works or streams which are crossed by, or connected with, said works; the profile and cross sections of the diverting channel or conduit, are correctly shown and designated hereon.

F.W. Millard
State Water Right Surveyor.

Subscribed and sworn to before me this 10th day of December, 1928.

Gladys McKernan
Notary Public in and for White Pine County, Nevada.

0 500 1000 2000
Scale 1 in. = 400 ft.

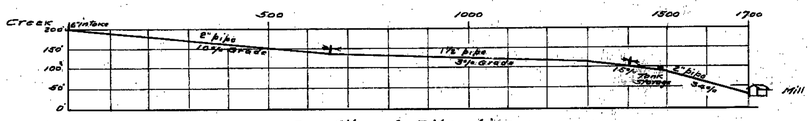

Profile of Pipe Line.
from Mill Creek to Mill.
Scale 1" = 200 ft.

FILED
Dec. 15, 1928
STATE ENGINEER'S OFFICE

Certificate No. 1707 Issued January 12, 1933

MAP TO ACCOMPANY PROOF
OF BENEFICIAL USE
UNDER APPLICATION NO. 5997
FOR MINING, POWER & DOMESTIC PURPOSES.
BY BANNER EXPLORATION CO.
FROM
MILL CREEK.
Surveyed by Ed. Millard & Son.
Ely, Nevada. 12/10/28

5997