Sheet No. 1 of 1 Sheet

N

Section 7, T.22 N., R.21 E., M.D.B.&M., Nevada

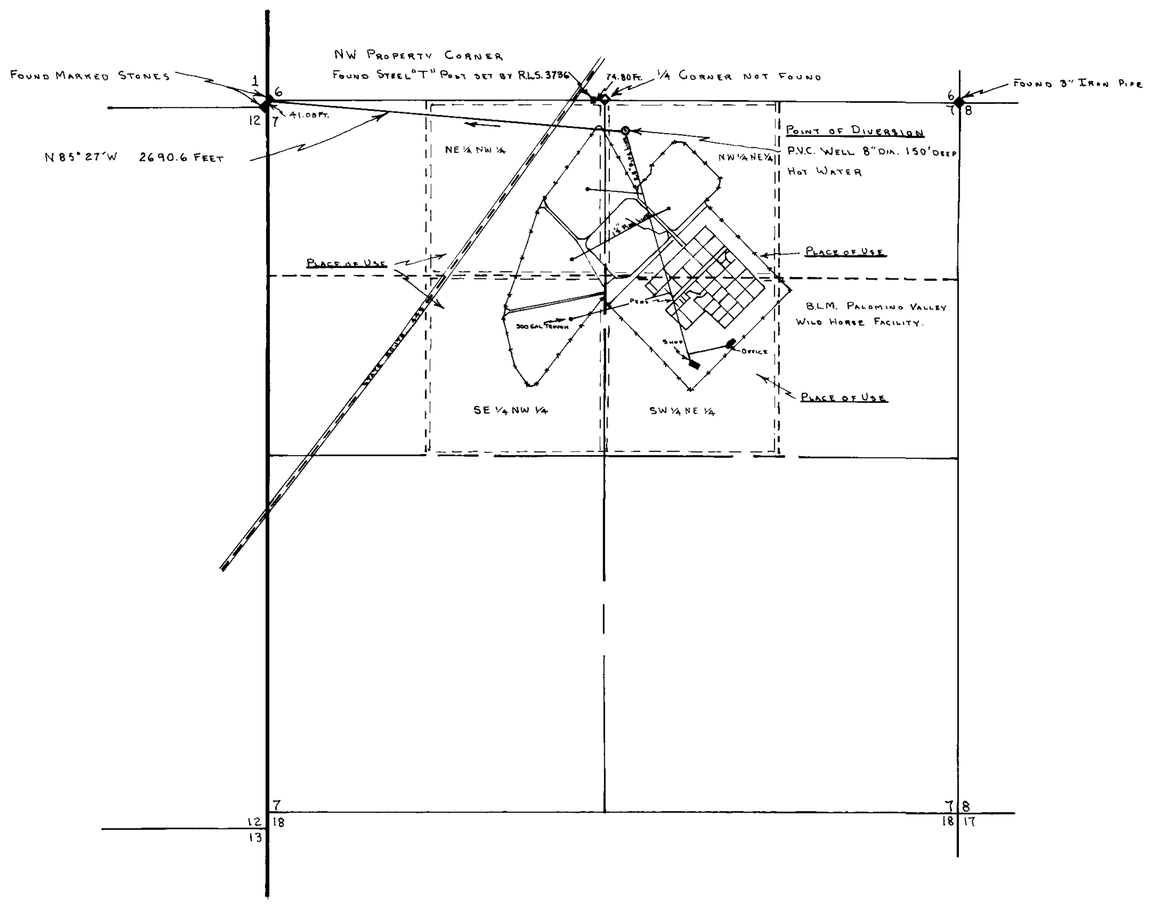

State of Nevada
Carson City } SS

I, David E. Early, being first duly sworn, depose and say that this map, consisting of 1 sheet, numbered from 1 to 1, inclusive, has been correctly drawn to the designated scale from field notes of a survey made by me, on 2nd day of July 1986; that it truly and correctly represents the location and extent of the works use to divert water from an underground source in Washoe County, by U.S.D.I. Bureau of Land Management for stockwatering and domestic purposes. That the point of diversion, the approximate location and size of the diverting channel or other conduit, the place and manner of use, and the location and name of all other works or streams which are crossed by, or connected with the said works, are fully and correctly designated thereon.

David E. Early
David E. Early

T18
State Water Right Surveyor

Subscribed and sworn to before me this 10th day of July, 1986.
Notary Public in and for Carson City, Nevada.

Nancy Mount Adams
Notary Public

NANCY MOUNT ADAMS
NOTARY PUBLIC - NEVADA
CARSON CITY
My Appt. Expires Aug. 9, 1989

Basis of Bearing:
North Boundary Section 7, T.22 N., R.21 E., M.D.B.&M., which Brs. West as shown on G.L.O. Survey Plat of 1878.

Scale 1" = 600'

0' 600' 1200' 1800' 2400' 3000'

Certificate No. 13542 Issued 12-7-92

FILED
Jul 18 1986
STATE ENGINEER'S OFFICE

MAP
To Accompany Application to Appropriate Water For Domestic and Stockwatering Purposes by U.S.D.I. Bureau of Land Management from an Underground Source.

Washoe County Nevada

71589 50021