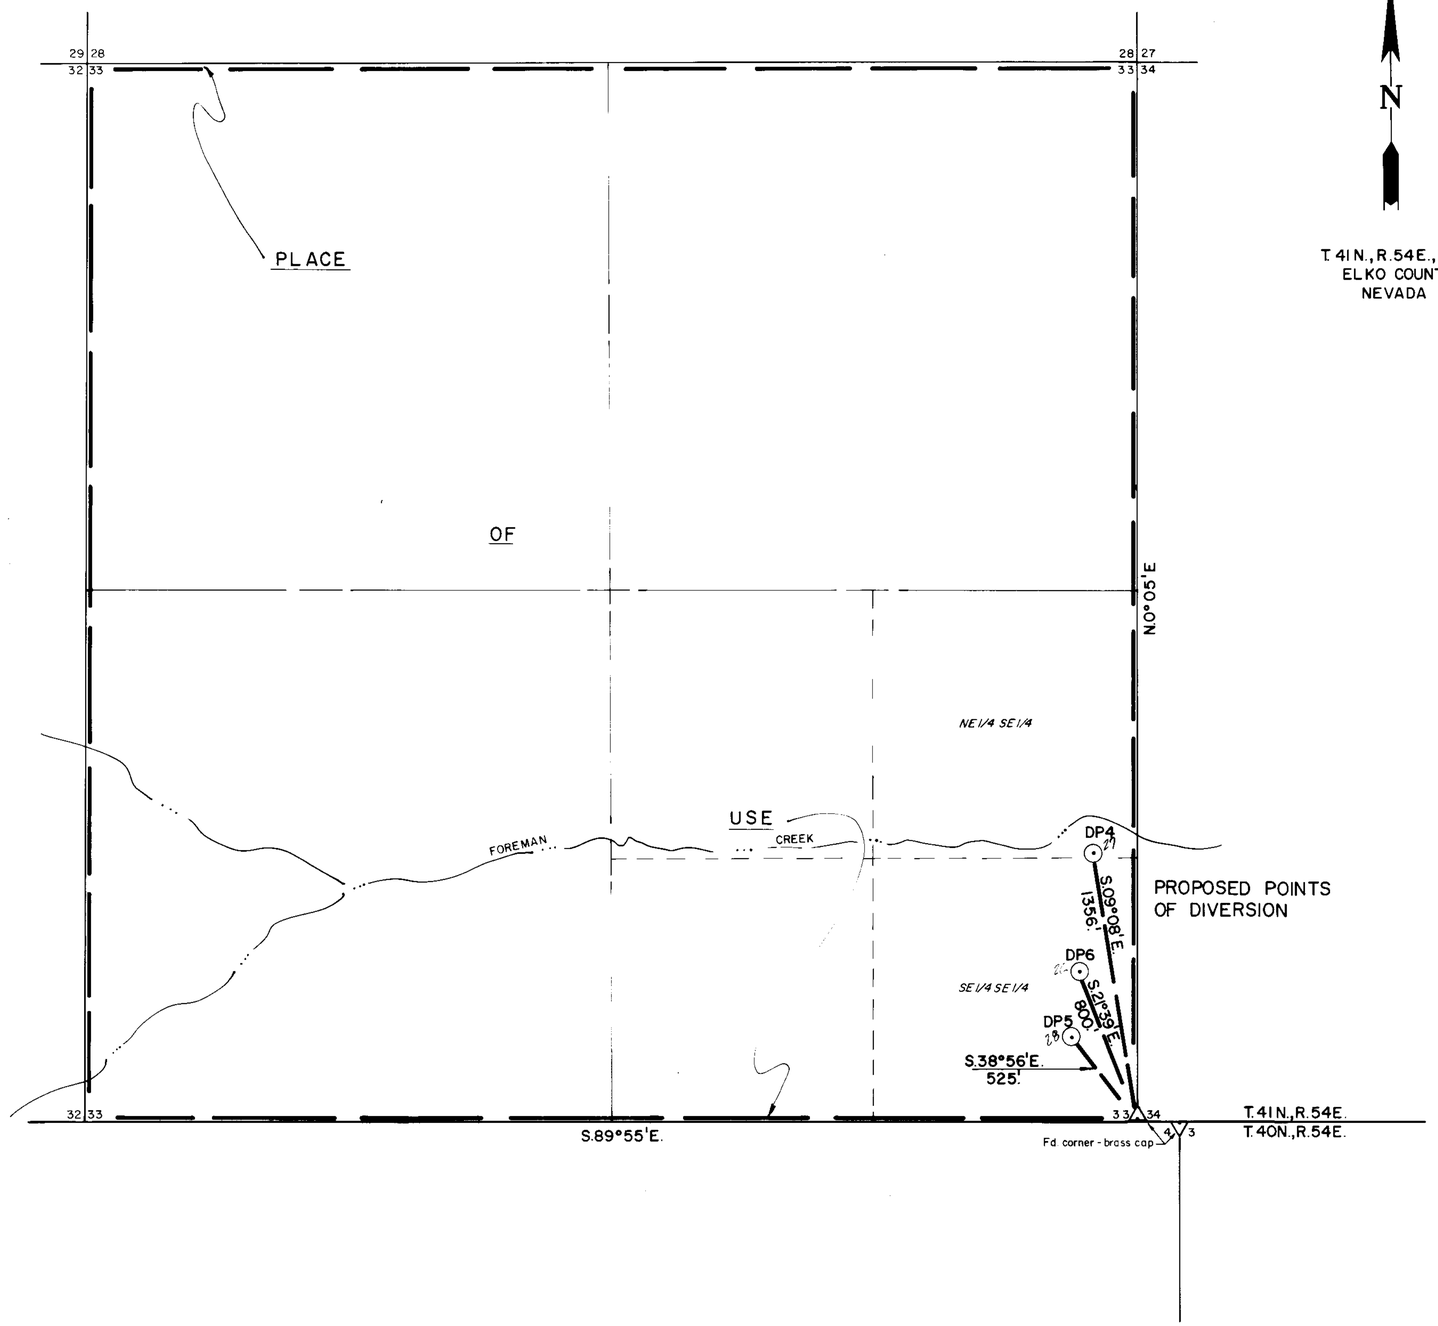

T 41 N., R. 54 E., M.D.M.
ELKO COUNTY,
NEVADA

STATE OF NEVADA }
COUNTY OF ELKO } ss.

I, William A. Nisbet, being first duly sworn, depose and say that this map, consisting of one sheet, has been drawn to the designated scale from a survey, made under my supervision and direction, completed on the 18th day of July, 1986; that it truly and correctly represents the proposed location and extent of the works used to divert water from UNDERGROUND sources in ELKO COUNTY by FREEPORT GOLD MINING COMPANY for MINING & MILLING purposes. That the proposed point of diversion, the approximate location and size of the diverting channel or other conduit, the place of use, and the location and names of all other works or streams which are crossed by, or connected with the said works, are fully and accurately designated thereon.

William A. Nisbet
STATE WATER RIGHT SURVEYOR NO. 448

REGISTERED LAND SURVEYOR · STATE OF NEVADA
WILLIAM A. NISBET
7/25/86
3875

Leora Hernadot
Subscribed and sworn to before me this 25th day of July, 1986.
NOTARY PUBLIC in and for ELKO COUNTY, NEVADA

LEORA HERNADOT
Notary Public - State of Nevada
Elko County, Nevada
Commission Expires May 2, 1990

BASIS OF BEARINGS: Solar Observation

0 400 800 1200 1600 2000
SCALE: 1" = 400'

50026-27-28

FILED
JUL 28 1986
STATE ENGINEER'S OFFICE

NO	BY	DATE	DESCRIPTION	CHK'D	APP'D

REVISIONS

DRAWN BY DJF	APPROVED BY
JOB NO. 8584	DATE JULY 1986

MAP

TO ACCOMPANY APPLICATION TO
APPROPRIATE WATER FOR

MINING & MILLING PURPOSES

BY

FREEPORT GOLD MINING COMPANY

FROM UNDERGROUND SOURCES

KENNEDY/JENKS/CHILTON
CONSULTING ENGINEERS
421 COURT ST. ELKO, NV.

W86022 1/1

50028 50027 50026