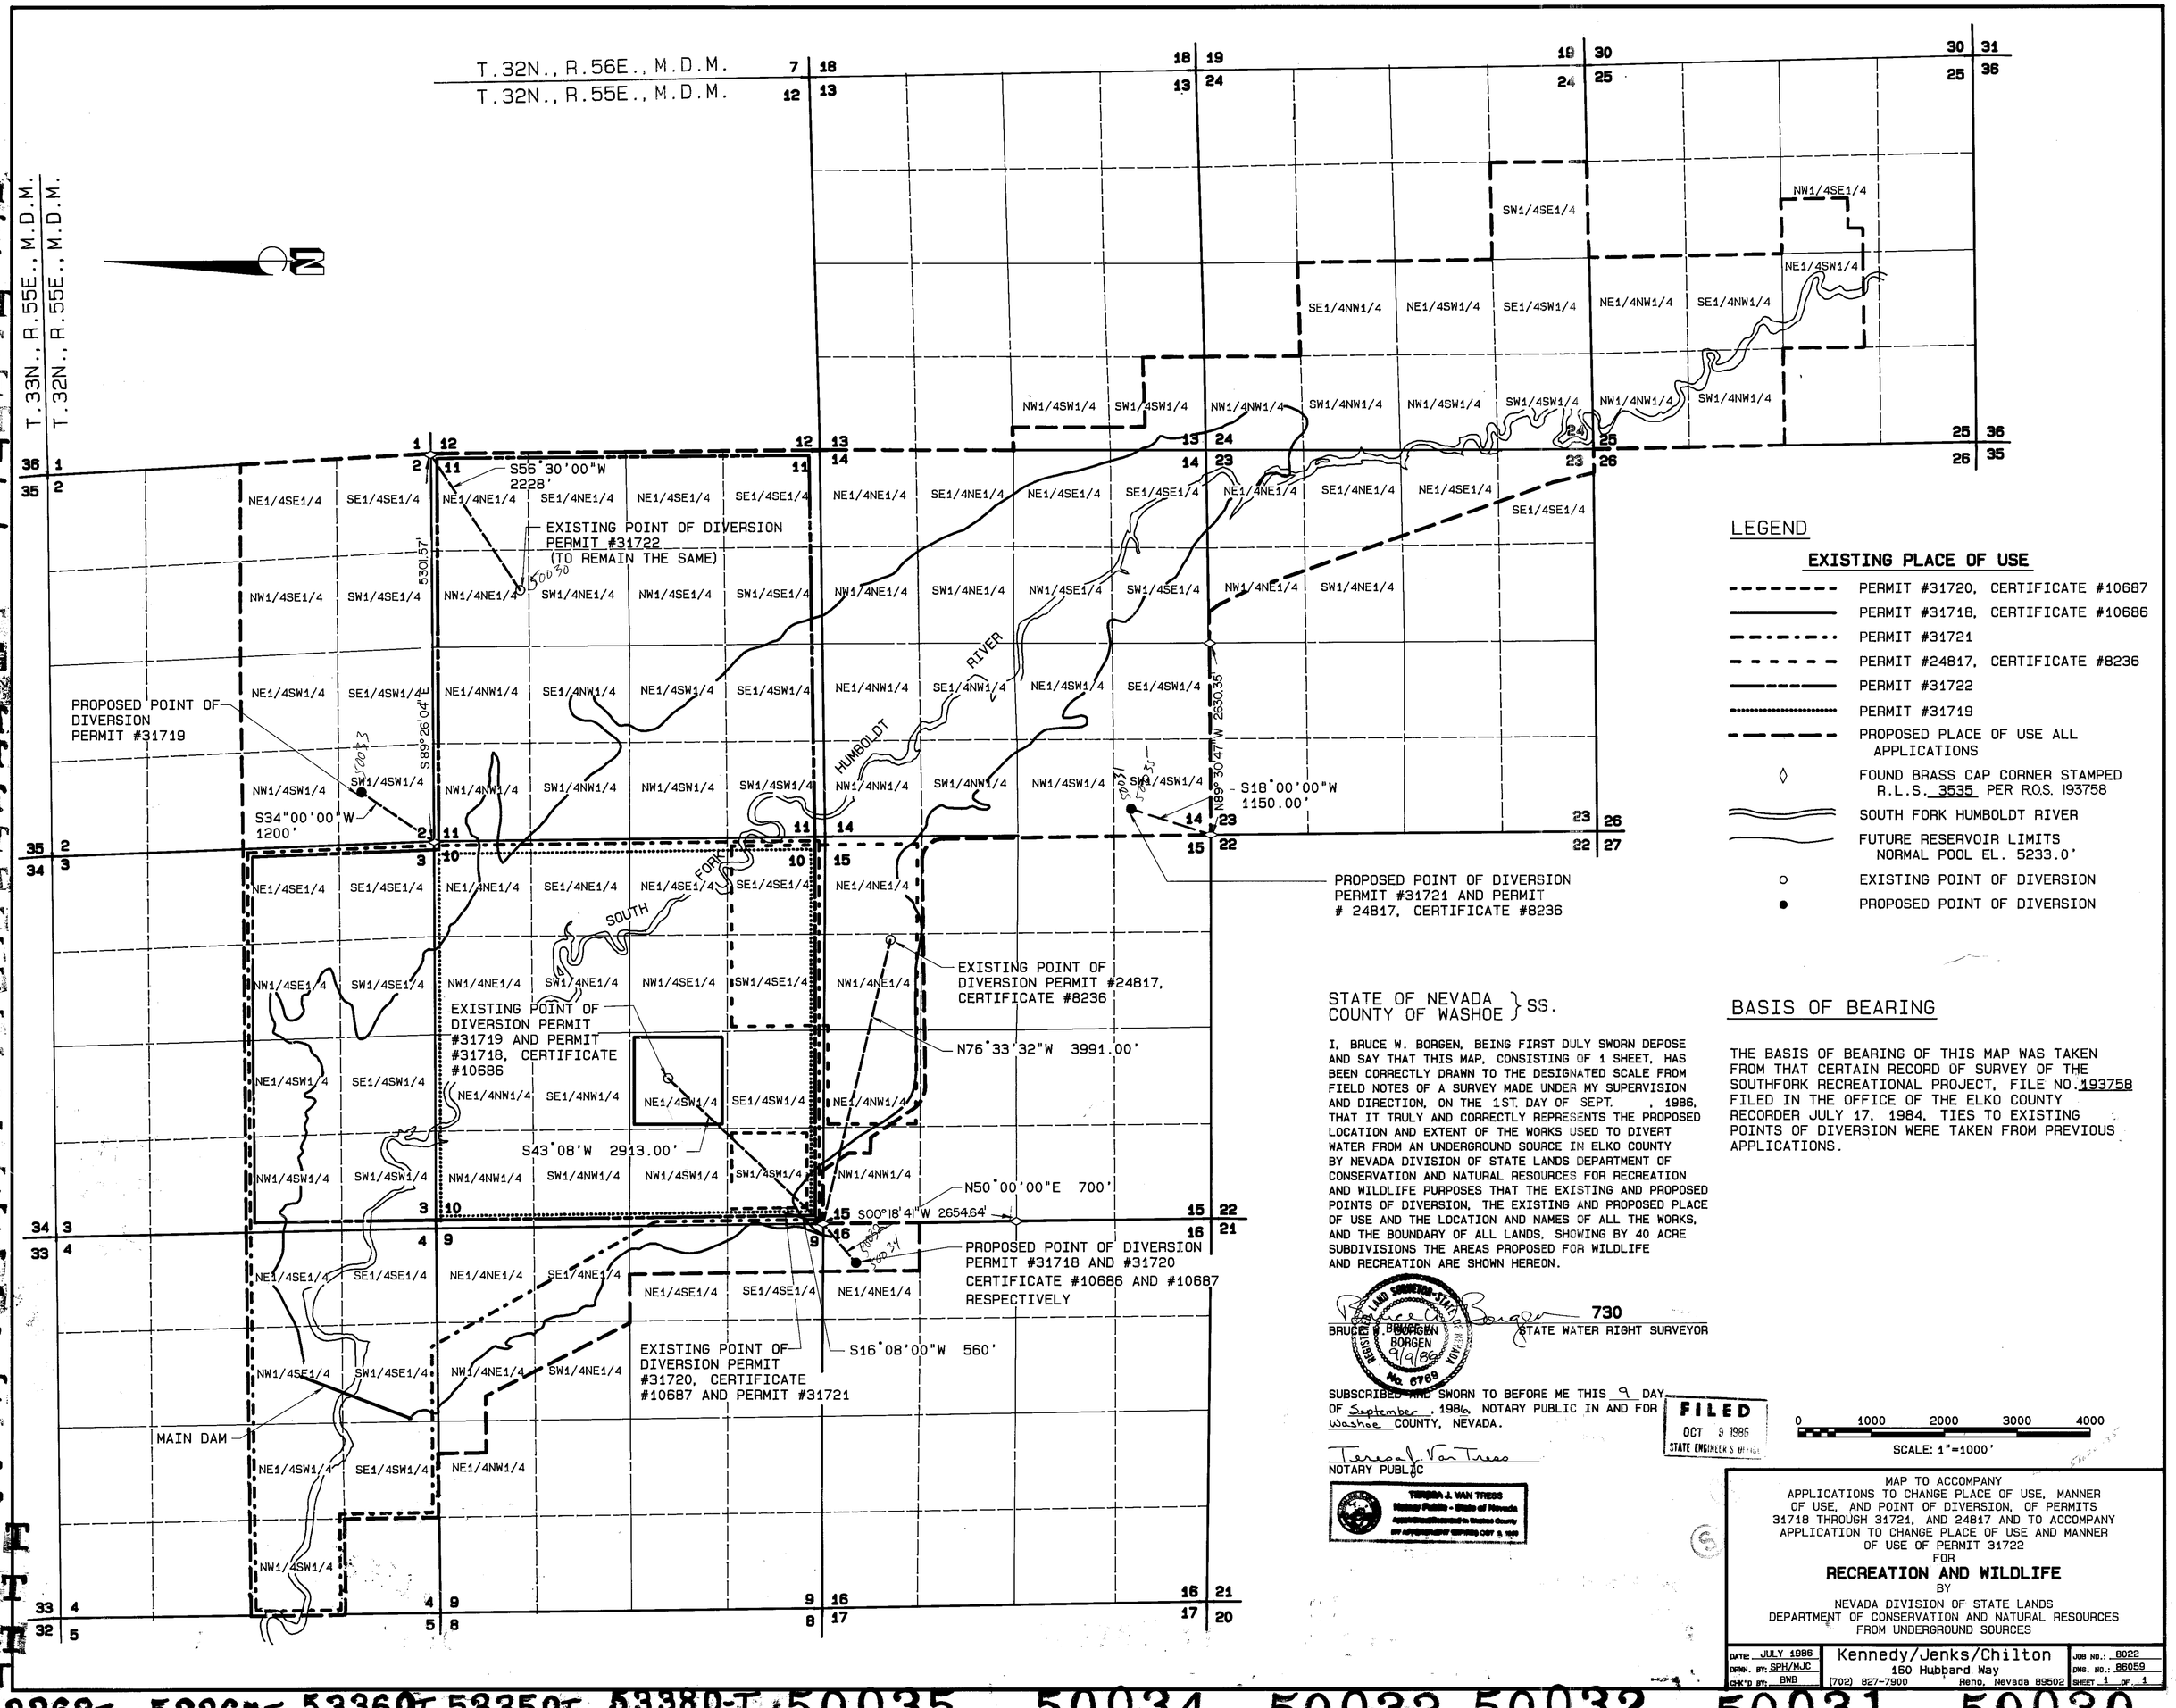

LEGEND

EXISTING PLACE OF USE

- PERMIT #31720, CERTIFICATE #10687
- PERMIT #31718, CERTIFICATE #10686
- PERMIT #31721
- PERMIT #24817, CERTIFICATE #8236
- PERMIT #31722
- PERMIT #31719
- PROPOSED PLACE OF USE ALL APPLICATIONS
- ◊ FOUND BRASS CAP CORNER STAMPED R.L.S. 3535 PER R.O.S. 193758
- SOUTH FORK HUMBOLDT RIVER
- FUTURE RESERVOIR LIMITS NORMAL POOL EL. 5233.0'
- ○ EXISTING POINT OF DIVERSION
- ● PROPOSED POINT OF DIVERSION

STATE OF NEVADA
COUNTY OF WASHOE } SS.

I, BRUCE W. BORGEN, BEING FIRST DULY SWORN DEPOSE AND SAY THAT THIS MAP, CONSISTING OF 1 SHEET, HAS BEEN CORRECTLY DRAWN TO THE DESIGNATED SCALE FROM FIELD NOTES OF A SURVEY MADE UNDER MY SUPERVISION AND DIRECTION, ON THE 1ST. DAY OF SEPT. , 1986, THAT IT TRULY AND CORRECTLY REPRESENTS THE PROPOSED LOCATION AND EXTENT OF THE WORKS USED TO DIVERT WATER FROM AN UNDERGROUND SOURCE IN ELKO COUNTY BY NEVADA DIVISION OF STATE LANDS DEPARTMENT OF CONSERVATION AND NATURAL RESOURCES FOR RECREATION AND WILDLIFE PURPOSES THAT THE EXISTING AND PROPOSED POINTS OF DIVERSION, THE EXISTING AND PROPOSED PLACE OF USE AND THE LOCATION AND NAMES OF ALL THE WORKS, AND THE BOUNDARY OF ALL LANDS, SHOWING BY 40 ACRE SUBDIVISIONS THE AREAS PROPOSED FOR WILDLIFE AND RECREATION ARE SHOWN HEREON.

Bruce W. Borgen 730
BRUCE W. BORGEN STATE WATER RIGHT SURVEYOR

REGISTERED LAND SURVEYOR - STATE OF NEVADA
BRUCE W. BORGEN
9/9/86
No. 6769

SUBSCRIBED AND SWORN TO BEFORE ME THIS 9 DAY OF September , 1986, NOTARY PUBLIC IN AND FOR Washoe COUNTY, NEVADA.

Teresa J. Van Tress
NOTARY PUBLIC

TERESA J. VAN TRESS
Notary Public - State of Nevada
Appointment Recorded in Washoe County
MY APPOINTMENT EXPIRES OCT 9, 1989

FILED
OCT 9 1986
STATE ENGINEER'S OFFICE

BASIS OF BEARING

THE BASIS OF BEARING OF THIS MAP WAS TAKEN FROM THAT CERTAIN RECORD OF SURVEY OF THE SOUTHFORK RECREATIONAL PROJECT, FILE NO. 193758 FILED IN THE OFFICE OF THE ELKO COUNTY RECORDER JULY 17, 1984. TIES TO EXISTING POINTS OF DIVERSION WERE TAKEN FROM PREVIOUS APPLICATIONS.

0 1000 2000 3000 4000
SCALE: 1"=1000'

MAP TO ACCOMPANY
APPLICATIONS TO CHANGE PLACE OF USE, MANNER OF USE, AND POINT OF DIVERSION, OF PERMITS 31718 THROUGH 31721, AND 24817 AND TO ACCOMPANY APPLICATION TO CHANGE PLACE OF USE AND MANNER OF USE OF PERMIT 31722
FOR
RECREATION AND WILDLIFE
BY
NEVADA DIVISION OF STATE LANDS
DEPARTMENT OF CONSERVATION AND NATURAL RESOURCES
FROM UNDERGROUND SOURCES

DATE: JULY 1986	Kennedy/Jenks/Chilton	JOB NO.: 8022
DRAWN. BY: SPH/MJC	160 Hubbard Way	DWG. NO.: 86059
CHK'D BY: BWB	(702) 827-7900 Reno, Nevada 89502	SHEET 1 OF 1

86737
86577T
86576T
86575T
85732T
85731T
85730T
84700T
84699T
84691T
84690T
84512T
84514T
84513T
82381T
82380T
82370T
82369T
82180T
82179T
82178T
79677T
79136T
79135T
79134T
79044T
79043T
77975T
77974T
77586T
77585T
77584T
77113T
77112T
76373T
76372T
76371T
76029T
75943T
72376T
72375T
72374T
53381T
53362T 53361T 53360T 53359T 53380T 50035 50034 50033 50032 50031 50030