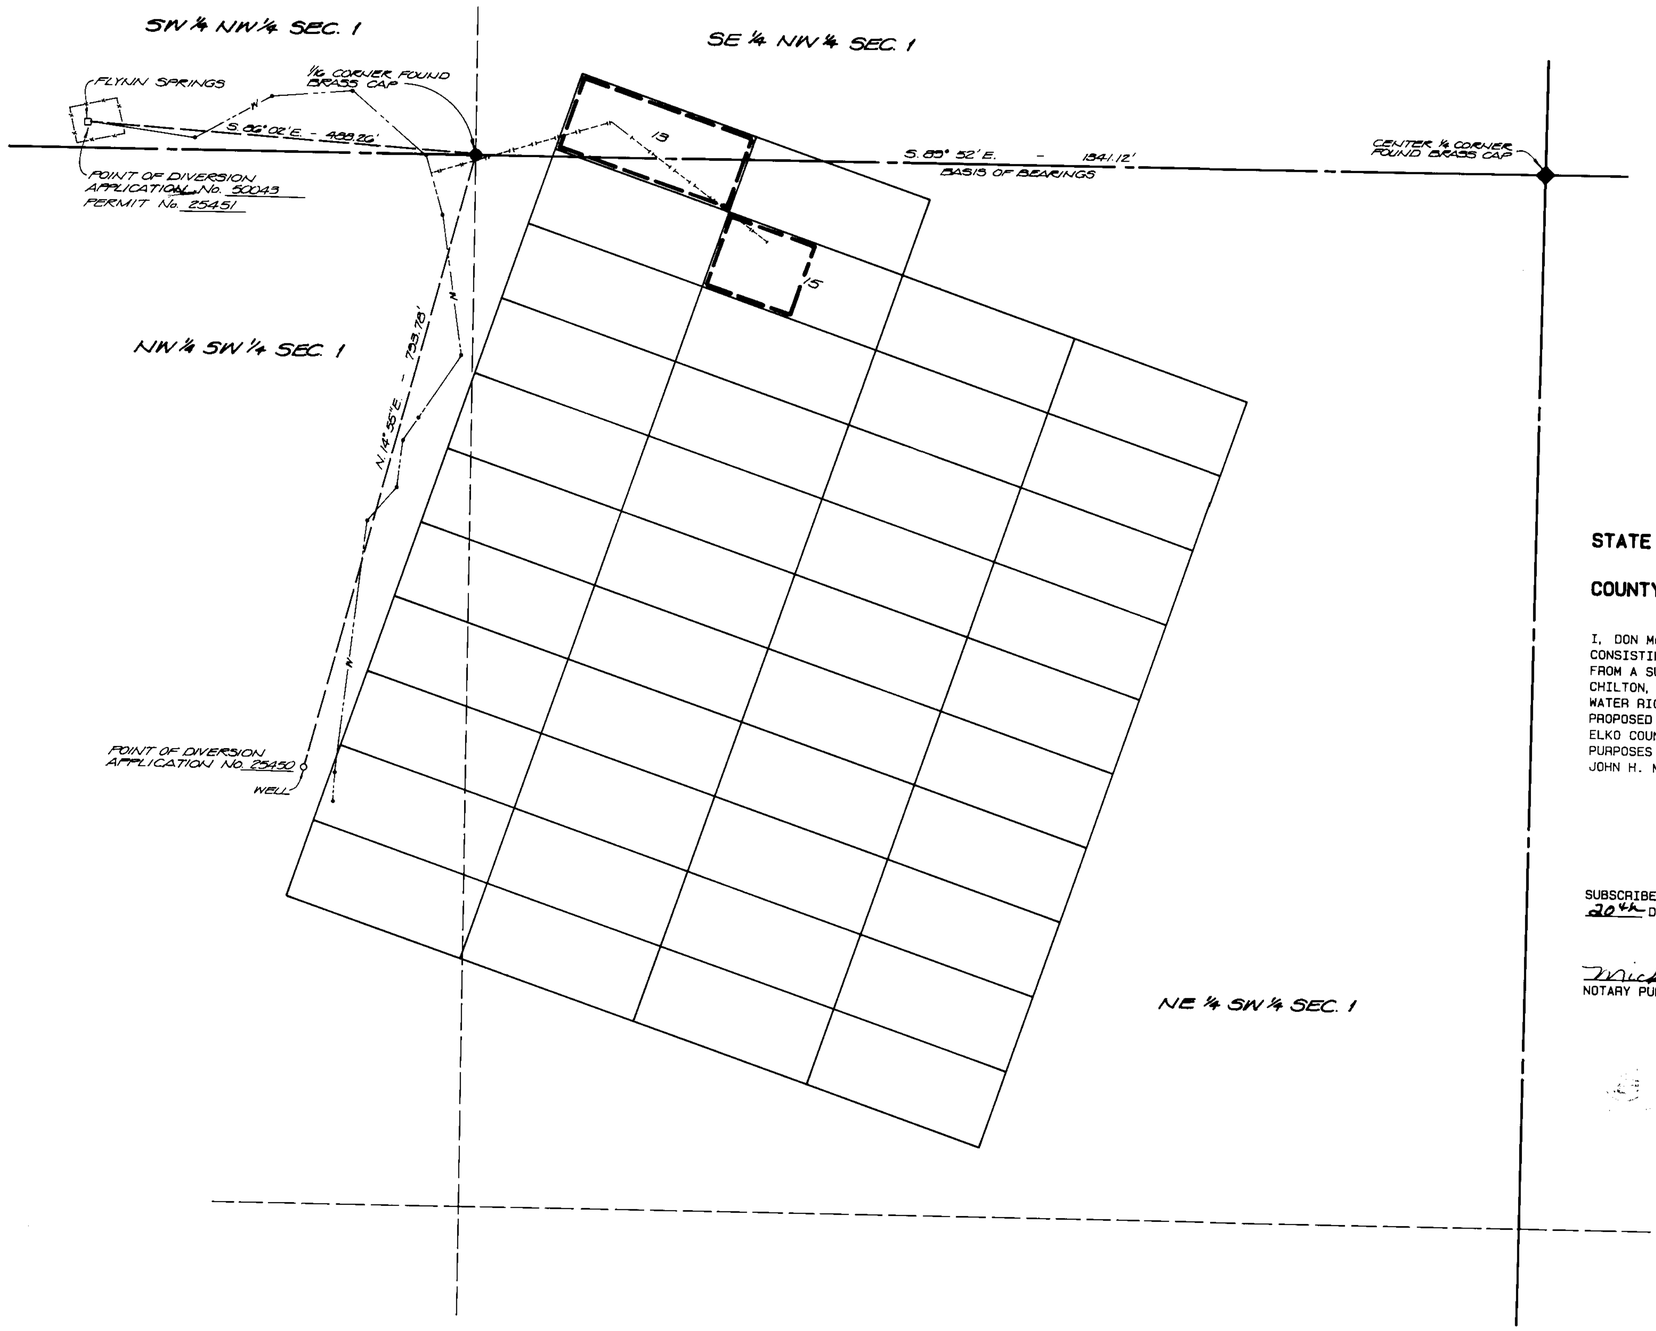

STATE OF NEVADA

COUNTY OF WASHOE S.S.

I, DON McHARG, BEING FIRST DULY SWORN, DEPOSE AND SAY THAT THIS MAP, CONSISTING OF ONE SHEET, HAS BEEN CORRECTLY DRAWN TO THE DESIGNATED SCALE FROM A SURVEY CONDUCTED UNDER THE SUPERVISION AND DIRECTION OF MARK CHILTON, STATE WATER RIGHT SURVEYOR NO. 278 ON APRIL 12 AND 14, 1970 FOR WATER RIGHT PERMIT NO. 25451, THAT IT TRULY AND CORRECTLY REPRESENTS THE PROPOSED POINT OF DIVERSION AND PLACE OF USE FROM FLYNN SPRING LOCATED IN ELKO COUNTY, NEVADA TO BE UTILIZED FOR QUASI-MUNICIPAL AND DOMESTIC PURPOSES BY CHARLES H. KNIGHT, KENNETH C. KNIGHT, JOHN H. MARTIN, SR. AND JOHN H. MARTIN, JR.

Don M. McHarg

DON McHARG STATE WATER RIGHTS SURVEYOR # 551

SUBSCRIBED AND SWORN TO BEFORE ME THIS 20th DAY OF August, 1986.

Michele Millard

NOTARY PUBLIC IN AND FOR WASHOE COUNTY, NEVADA

BASIS OF BEARINGS:

PER U.S. BUREAU OF LAND MANAGEMENT SURVEY PLAT OF SECTION 1 T.26 N., R.57 E. MDM APPROVED APRIL 30, 1948, THE NORTH LINE OF THE NE1/4 SW1/4 BEARS S.89° 52' E., 1341.12 FEET

LEGEND

- ¼ SECTION CORNER FOUND
- 1/16 SECTION CORNER FOUND
- CASED WELL 6"ø x 150' dp.
- 4" WATER MAIN
- COLLECTION BOX
- BARBED WIRE FENCE
- PROPOSED PLACE OF USE

0 50 100 200 300 400
SCALE 1" = 100'

50043

MAP

TO ACCOMPANY APPLICATION TO APPROPRIATE WATER QUASI-MUNICIPAL AND DOMESTIC

BY

CHARLES H. KNIGHT, KENNETH C. KNIGHT, JOHN H. MARTIN, SR. AND JOHN H. MARTIN, JR.

FROM

FLYNN SPRING

FILED SEP 8 1986 STATE ENGINEER'S OFFICE

50043