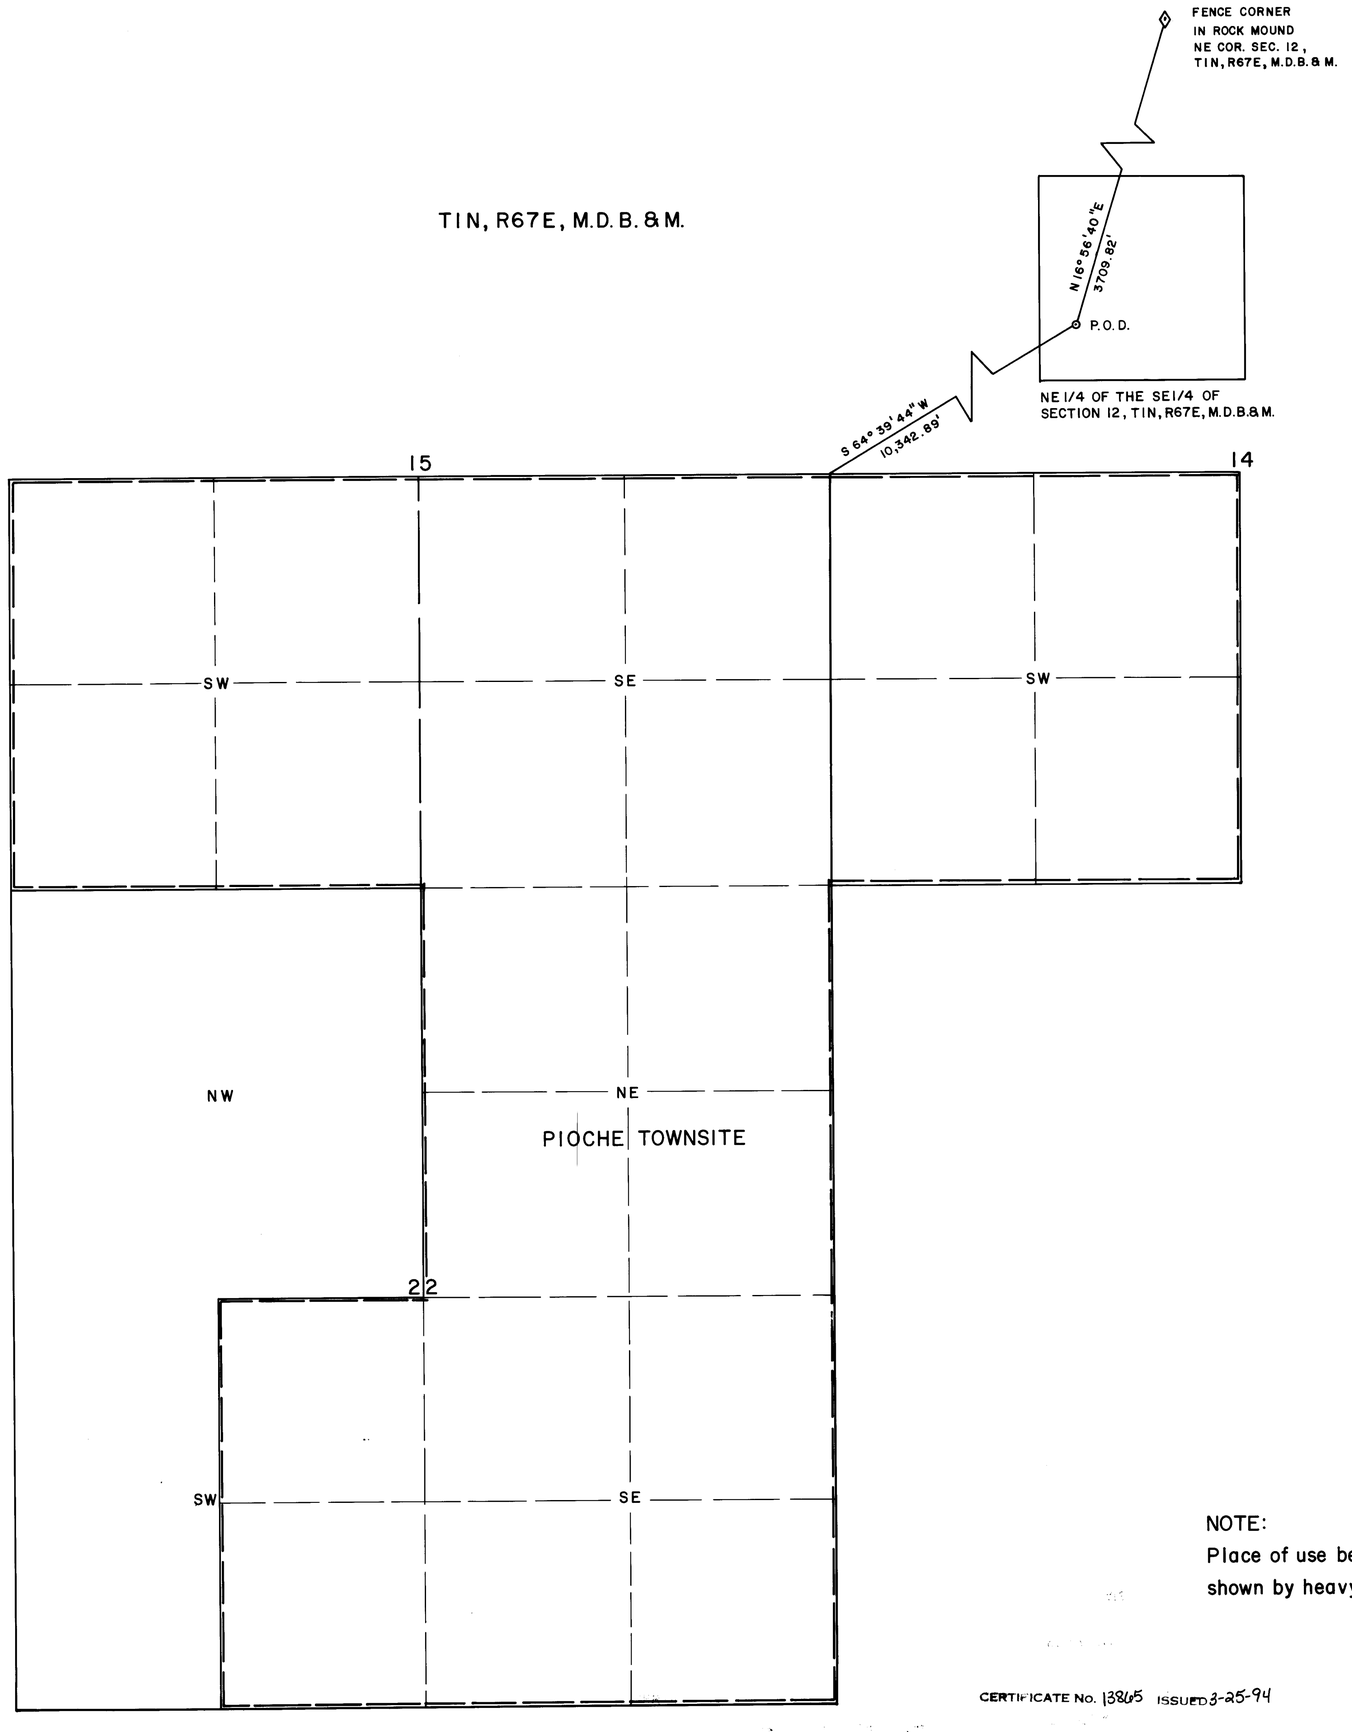

SURVEYOR'S STATEMENT

STATE OF NEVADA
COUNTY OF LINCOLN ss

I, Frank C. Hulse, being first duly sworn, depose and say that this map, consisting of one sheet, has been correctly drawn to the designated scale from field notes of a survey made by me, on the 26th day of June, 1986; that it truly and correctly represents the proposed location and extent of the works used to divert water from underground, in Lincoln County, by Pioche Public Utilities for municipal purposes. That the proposed point of diversion and return, the location of the town, the approximate size and capacity of the diverting conduit, and the location and names of all other works or streams which are crossed by or connected with said works, are fully and correctly designated hereon.

Frank C. Hulse 7/15/86
Frank C. Hulse, No. 722
State Water Right Surveyor

Subscribed and sworn to before me this 15 day of July, 1986. Notary Public in and for Lincoln County, Nevada.

Mara L. Condie
Notary Public

Mara L. Condie
Notary Public State of Nevada
Lincoln County, Nevada
Appointment Expires Aug 22, 1988

BASIS OF BEARING : SOLAR OBSERVATION

1" = 500'
0 500 1000 1500 2000

NOTE:
Place of use being 40 acre subdivisions shown by heavy dashed lines.

FILED
SEP 30 1986
STATE ENGINEER'S OFFICE

50046

MAP TO ACCOMPANY
APPLICATION TO APPROPRIATE
WATER FOR MUNICIPAL PURPOSES
BY PIOCHE PUBLIC UTILITIES
FROM UNDERGROUND SOURCES

HULSE ENGINEERING INC. JUNE 1986

CERTIFICATE No. 13865 ISSUED 3-25-94

50046