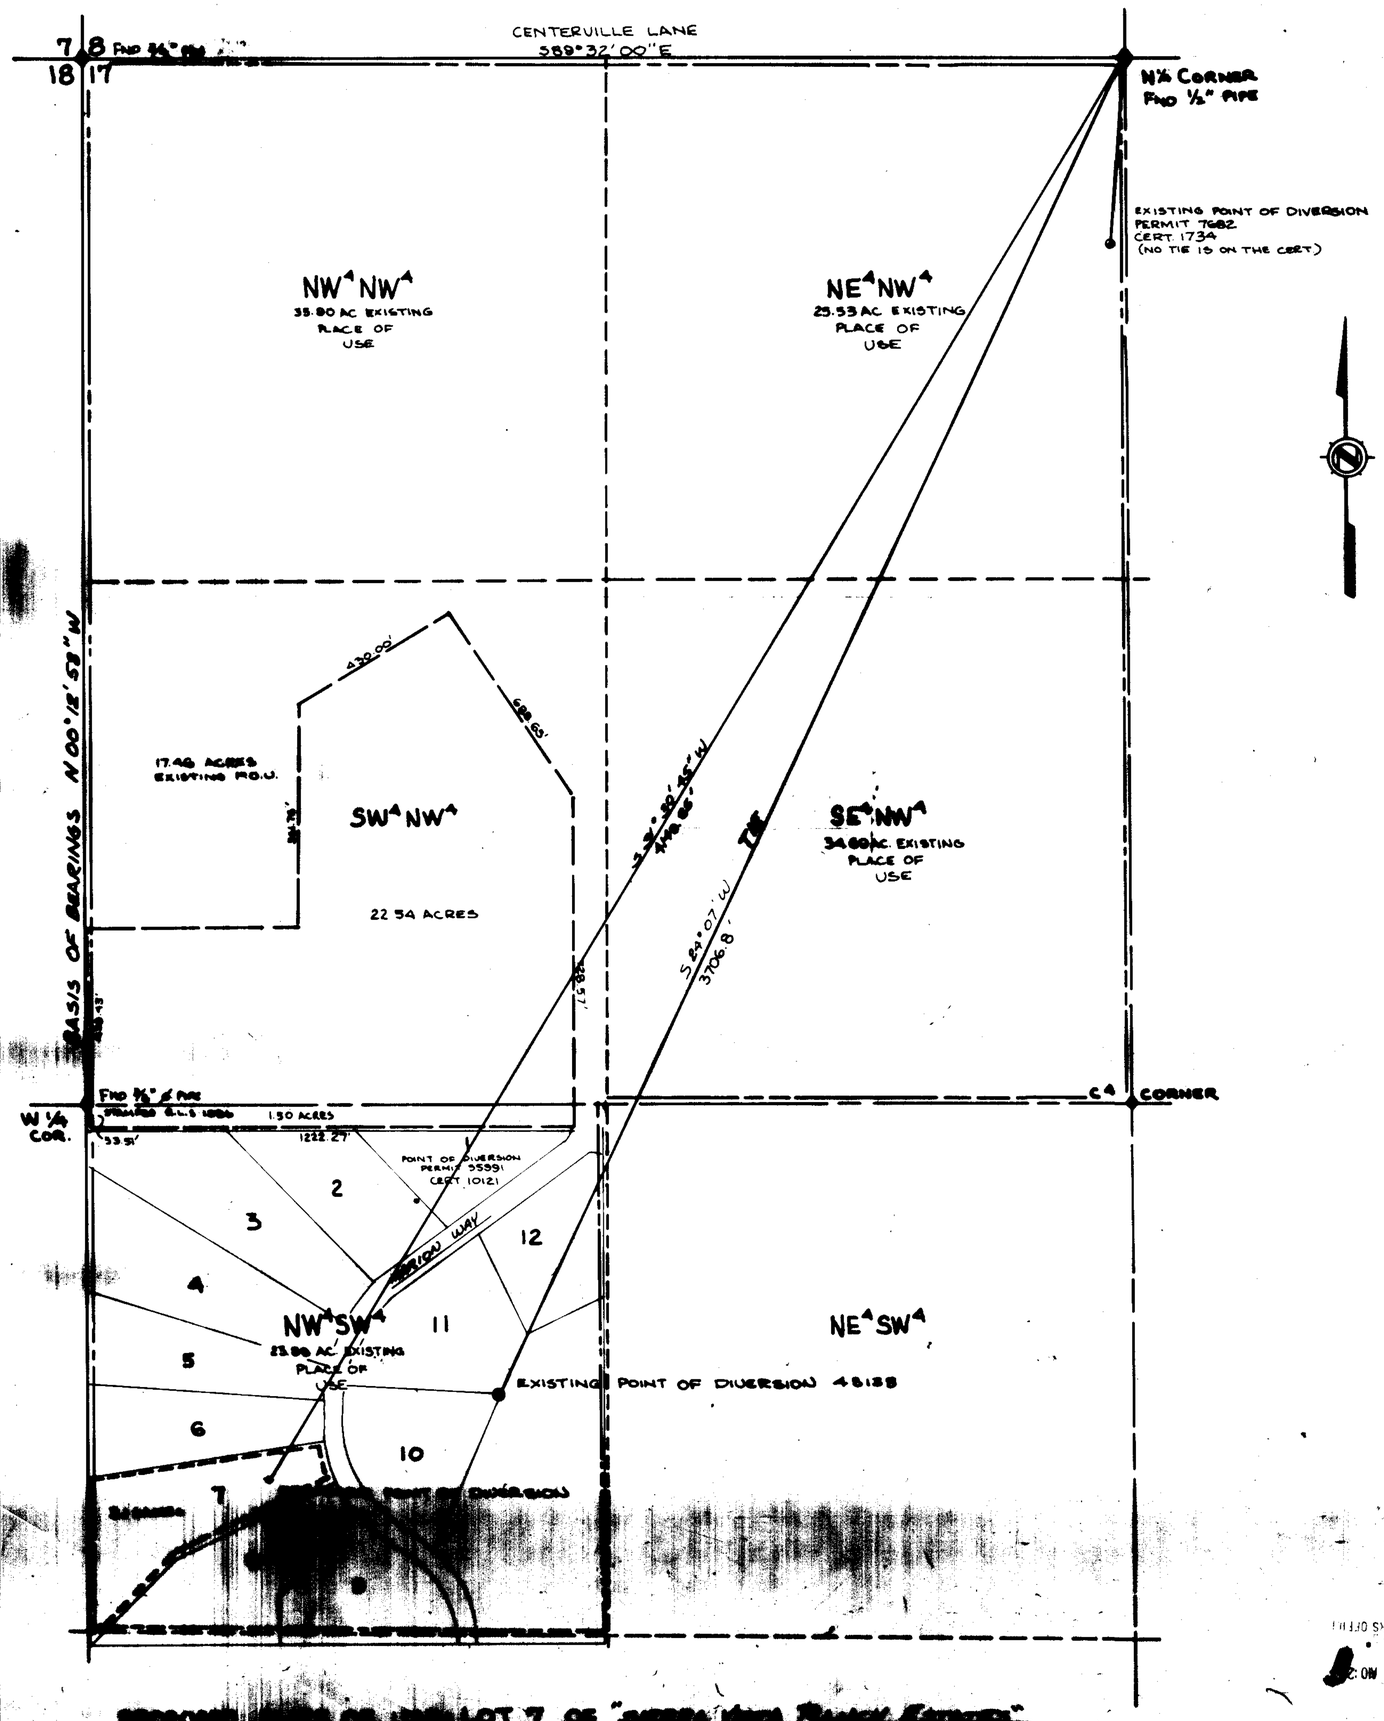

STATE OF NEVADA)
COUNTY OF CARSON CITY) SS.

I, GEORGE M. THIEL, BEING FIRST DULY SWORN, DEPOSE AND SAY THAT THIS MAP, CONSISTING OF ONE (1) SHEET(S) HAS BEEN CORRECTLY DRAWN TO THE DESIGNATED SCALE FROM RECORDS FILED IN THE OFFICE OF THE STATE ENGINEER AND FROM FIELD NOTES MADE BY ME OR UNDER MY DIRECTION, BETWEEN THE 20th DAY OF APRIL, AND THE 21st DAY OF APRIL, 1984; THAT IT TRULY AND CORRECTLY REPRESENTS THE PROPOSED LOCATION AND EXTENT OF THE WORKS USED TO DIVERT WATER FROM AN UNDERGROUND SOURCE, DOUGLAS COUNTY, BY RAYMOND W. AND CLAUDIA C. VAN WINKLE, FOR IRRIGATION PURPOSES THAT THE PROPOSED POINT OF DIVERSION, THE APPROXIMATE LOCATION AND SIZE OF THE DIVERTING CHANNEL, ALL RESERVOIRS AND BASINS, THE LOCATIONS AND [illegible] OF ALL OTHER WORKS, AND THE BOUNDARY OF ALL LANDS, SHOWING BY [illegible] SUBDIVISION THE AREAS TO BE PLACED TO BENEFICIAL USE ARE FULL[illegible] CORRECTLY DESIGNATED THEREON.

George M. Thiel
GEORGE M. THIEL SWRS. NO. 696

SUBSCRIBED AND SWORN TO BEFORE ME THIS 29th DAY OF July, 1986
NOTARY PUBLIC IN AND FOR Carson City COUNTY, NEVADA.

Mary Beth Callahan

BASIS OF BEARINGS

DOCUMENT # 06309 FILED IN THE OFFICE OF THE DOUGLAS COUNTY RECORDER SIERRA VISTA RANCH ESTATES

LEGEND

	PERMIT	CERTIFICATE
— — — —	35991	10121
— - — - —	7862	1734
- - - - - -	PROPOSED AND EXISTING PLACE OF USE	

200 100 0 200 400
1" = 200'

CONSULTING ENGINEERING SERVICES, INC.

FILED
JUL 29 1986
STATE ENGINEER'S OFFICE

STATE ENGINEERS OFFICE
'86 JUL 29 AM 10:20

POINT OF DIVERSION AND
MEANS OF USE
PERMIT 48138

PROPOSED [illegible] OF USE LOT 7 OF "SIERRA VISTA RANCH ESTATES"
SEC. 17 [illegible] M.D.B. & M.

50047