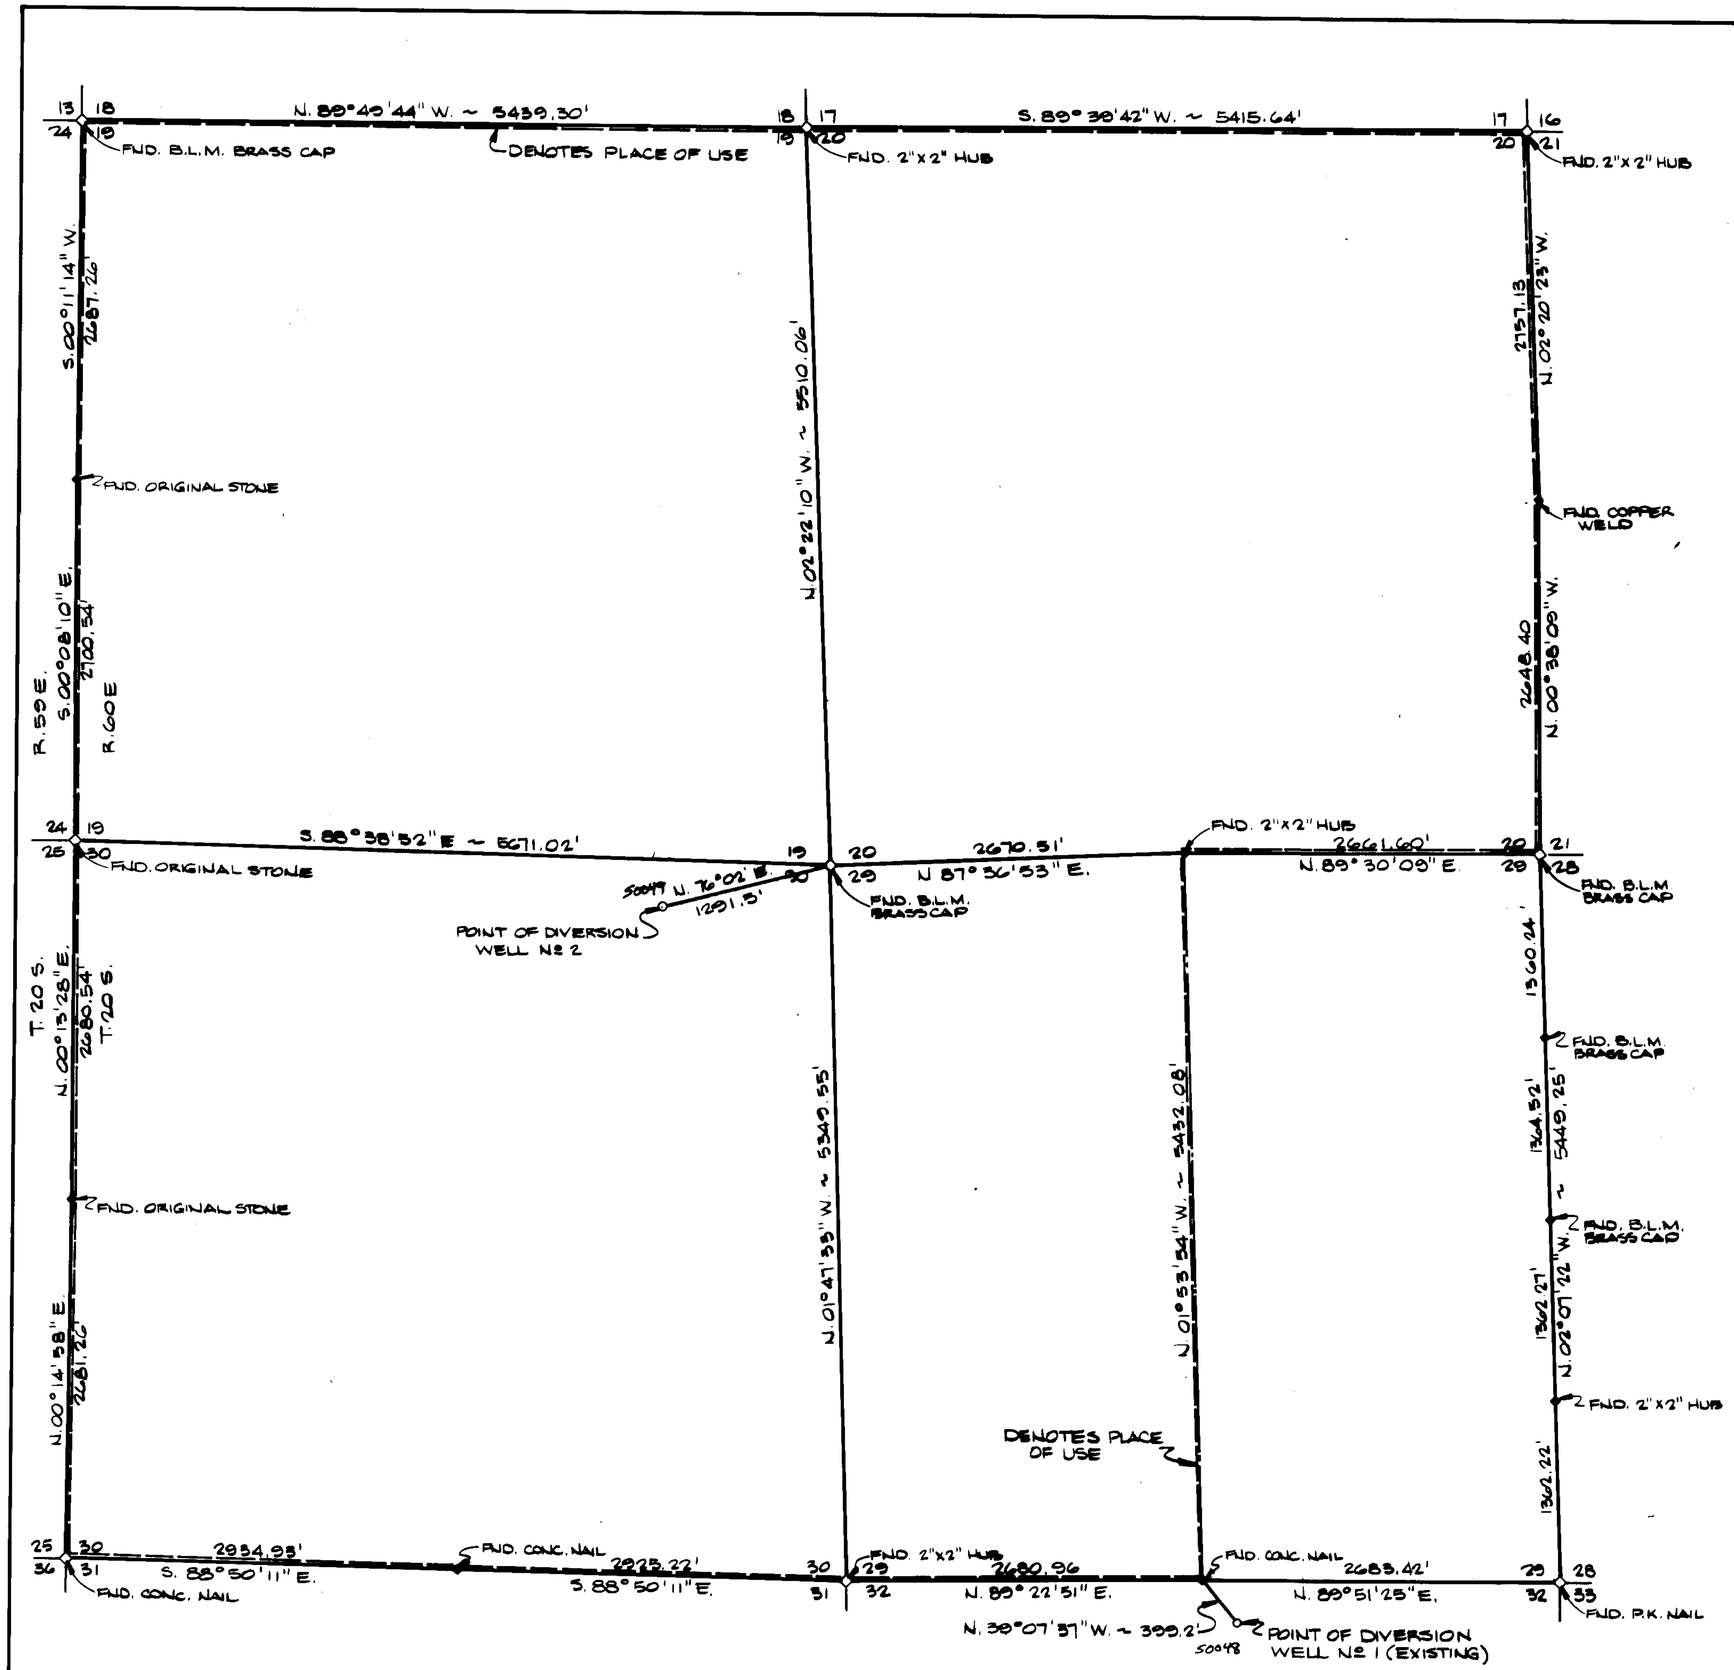

SECTIONS 19, 20, & 30 AND THE W 1/2 OF SECTION 29, T. 20 S., R. 60 E., M.D.M.

COUNTY OF CLARK)
STATE OF NEVADA) SS

I, KAY L. ADAMS, BEING FIRST DULY SWORN, DEPOSE AND SAY THAT THIS MAP CONSISTING OF ONE SHEET HAS BEEN CORRECTLY DRAWN TO THE ASSIGNED SCALE FROM FIELD NOTES OF A SURVEY DONE BY ME AND WAS COMPLETED ON JULY 3, 1986; THAT IT CORRECTLY REPRESENTS THE PROPOSED LOCATION AND EXTENT OF THE WORKS USED TO DIVERT WATER FROM AN UNDERGROUND SOURCE, COUNTY OF CLARK, STATE OF NEVADA, BY HOWARD HUGHES DEVELOPMENT COMPANY FOR CONSTRUCTION USE; AND THAT THE POINT OF DIVERSION AND LOCATION OF USE ARE FULLY AND CORRECTLY SHOWN HEREON.

KAY L. ADAMS
STATE WATER RIGHTS SURVEYOR NO. 498

SUBSCRIBED AND SWORN BEFORE ME THIS 7TH DAY OF JULY, 1986.
NOTARY PUBLIC IN AND FOR CLARK COUNTY, NEVADA.

DIANA H. KOVACH
MY COMMISSION EXPIRES: APRIL 21, 1989

DIANA H. KOVACH
Notary Public - State of Nevada
Appointment Recorded in Clark County
My Appointment Expires Apr. 21, 1989

LEGAL DESCRIPTION (PLACE OF USE)

SECTIONS 19, 20, 30 AND THE WEST HALF (W 1/2) OF SECTION 29, TOWNSHIP 20 SOUTH, RANGE 60 EAST, M.D.M., CLARK COUNTY, NEVADA.

BASIS OF BEARING

NORTH 01°22'43" EAST, BASED ON THE NEVADA STATE GRID SYSTEM (EAST ZONE) AS DETERMINED FROM TRIANGULATION POINTS "RED ROCK" AND "LONE MOUNTAIN".

NORTH

600 300 0 600 1200 1800
SCALE IN FEET
1"=600'

S0048 & 49

MAP TO ACCOMPANY APPLICATION TO APPROPRIATE WATER FOR CONSTRUCTION USE

[redacted]

FROM AN UNDERGROUND SOURCE IN CLARK COUNTY, NEVADA.

STATE ENGINEER'S OFFICE
'86 JUL 29 AM 10:03

FILED
JUL 29 1986
STATE ENGINEER'S OFFICE

50049 50048