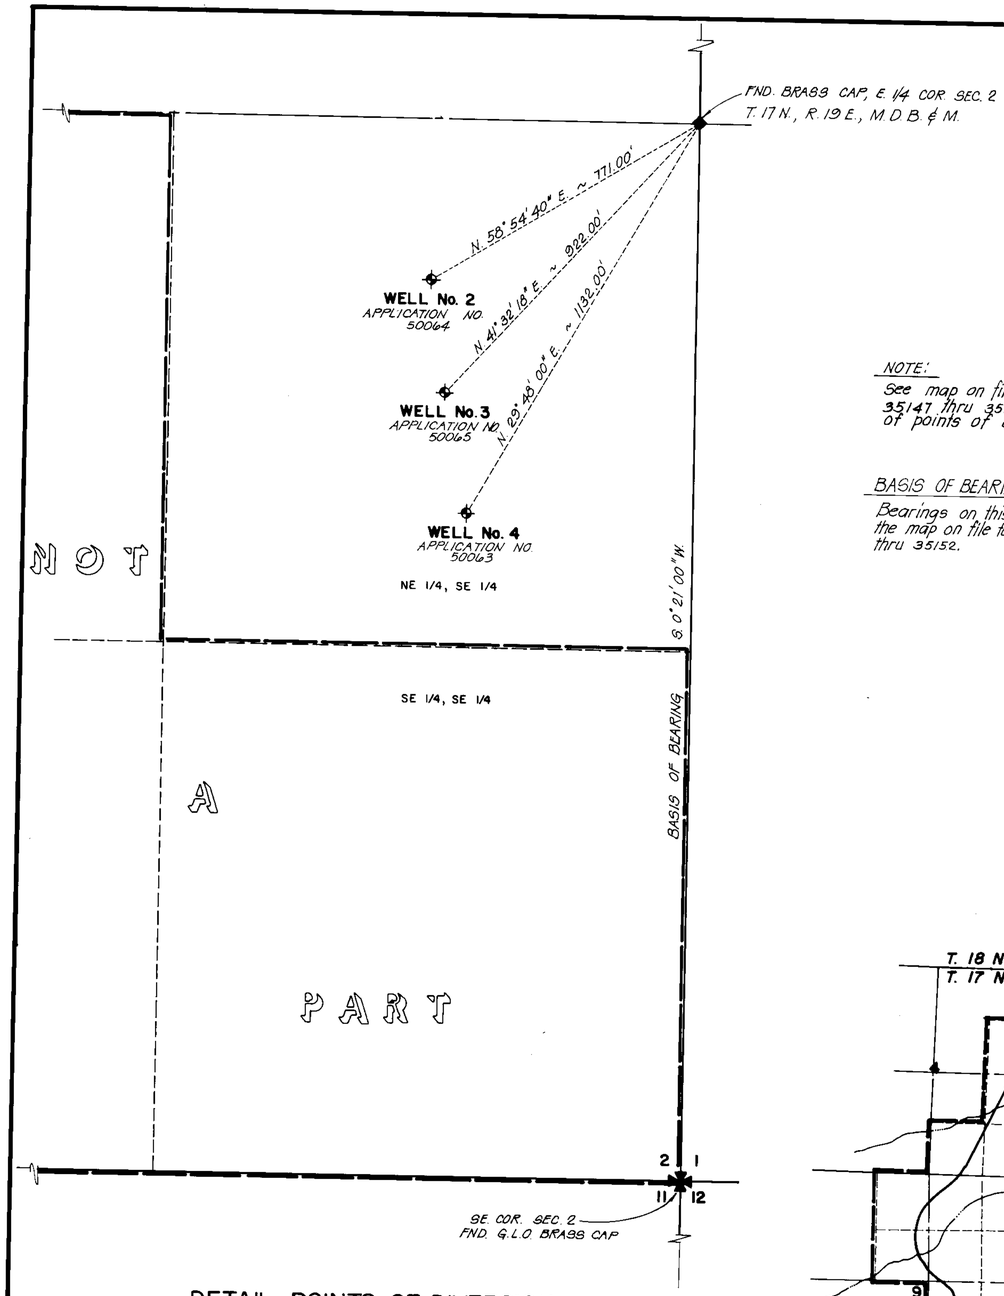

DETAIL-POINTS OF DIVERSION
SCALE: 1" = 200'

NOTE:
See map on file for permits 35147 thru 35152 for verification of points of diversion.

BASIS OF BEARINGS:
Bearings on this map are from the map on file for permits 35147 thru 35152.

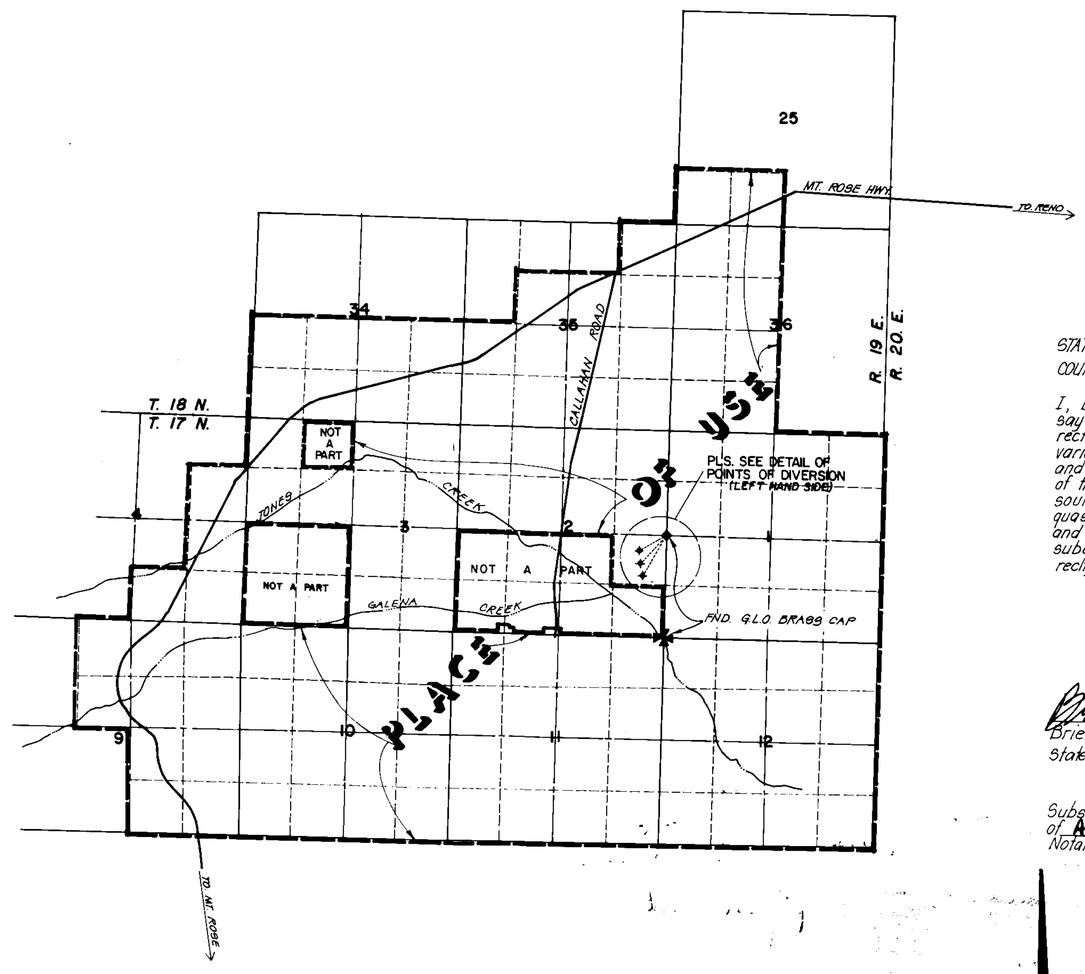

STATE OF NEVADA
COUNTY OF WASHOE } S.S.

I, BRIEN B. WALTERS, being first duly sworn, depose and say that this map, consisting of one sheet, has been correctly drawn to the designated scale and compiled from various official filed maps and records and that it truly and correctly represents the proposed location and extent of the works used to divert water from an underground source in Washoe County by Mt. Rose Service Co. for quasi municipal purposes. The proposed points of diversion and the boundary of all lands, showing by 40 acre subdivisions, the areas proposed to be served are correctly designated hereon.

Brien B. Walters
Brien B. Walters
State Water Rights Surveyor #661

Subscribed and sworn to before me this 28th, day of August, 1986.
Notary Public in and for Carson City County, Nevada.

Sandra N. Gagner
Notary Public

SANDRA N. GAGNER
Notary Public - Nevada
Carson City
My Appt. Expires Oct. 18, 1987

2000 1000 0 2000 4000 6000 8000
SCALE IN FEET: 1" = 2000'

50063 - 45 this app came in 8-12

FILED
SEP 24 1986
STATE ENGINEER'S OFFICE

MAP
TO ACCOMPANY APPLICATIONS
NUMBERED 50063, 50064 & 50065
TO APPROPRIATE WATERS
FROM AN UNDERGROUND SOURCE
BY MT. ROSE SERVICE CO.

WALTERS ENGINEERING
3680 GRANT DR., SUITE G1
RENO, NEVADA 89509
TEL. (702) 827-6546

DRAWN BY: TRINIDAD, P
DATE: AUGUST, 1986
JOB NUMBER 86031
SHEET NO. 1 OF 1

50065 50064 50063