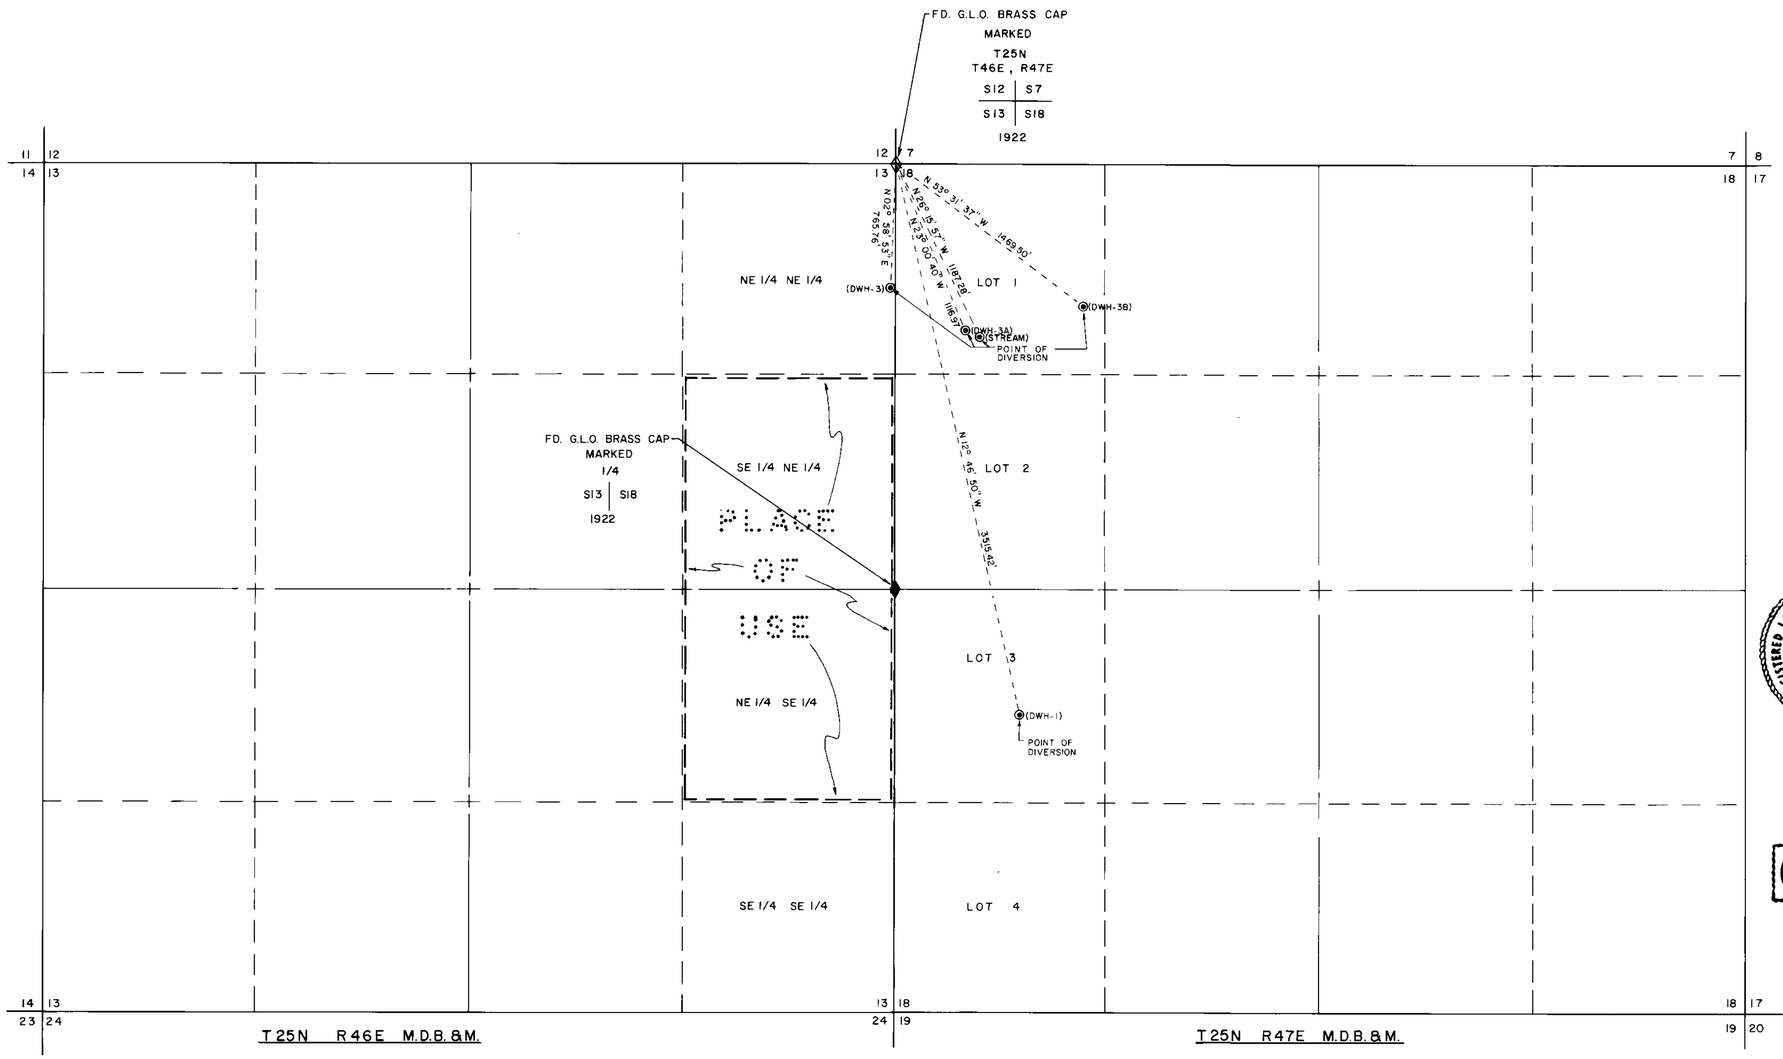

BASIS OF BEARING:

The line between the Northeast section corner and the East 1/4 section corner of section 13, T25N, R46E M.D.B.&M. taken as South as shown on the official plat of T25N, R46E M.D.B.&M. approved January 20, 1928.

STATE OF NEVADA }
COUNTY OF ELKO } SS

I, Thomas C. Ballew, being first duly sworn, depose and say that this map, consisting of one sheet, has been correctly drawn to the designated scale from field notes of a survey made under my supervision and direction, on the 16th day of September, 1986; that it truly and correctly represents the location and extent of the works used to divert water from underground sources, in Lander County, by N.A. Degerstrom, Inc. for mining and ancillary mining operations. That the points of diversion and the boundary of all lands, showing by 40-acre subdivisions the areas proposed to be served, are fully and correctly designated thereon.

REGISTERED LAND SURVEYOR - STATE OF NEVADA
THOMAS C. BALLEW
No. 5072

Thomas C. Ballew 10/9/86
State Water Right Surveyor No. 676

Subscribed and sworn to before me this 9th day of October, 1986.

April Bull
Notary Public in and for Elko County, Nevada

APRIL BULL
Notary Public - State of Nevada
Elko County, Nevada
My appointment expires AUG 25, 1990

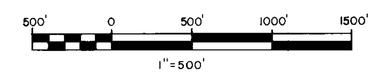

FILED
OCT 28 1986
STATE ENGINEER'S OFFICE

MAP
TO ACCOMPANY APPLICATION TO APPROPRIATE WATER
FOR DOMESTIC, MINING AND ANCILLARY MINING OPERATIONS
BY
N. A. DEGERSTROM, INC.
FROM
UNDERGROUND AND AN UNNAMED STREAM

SUMMIT ENGINEERING CORPORATION
248 WINTER STREET, SUITE 1, RENO, NEVADA 89503
572 FIFTH STREET, ELKO, NEVADA 89801

SHEET 1 OF 1

50121 50118 50116