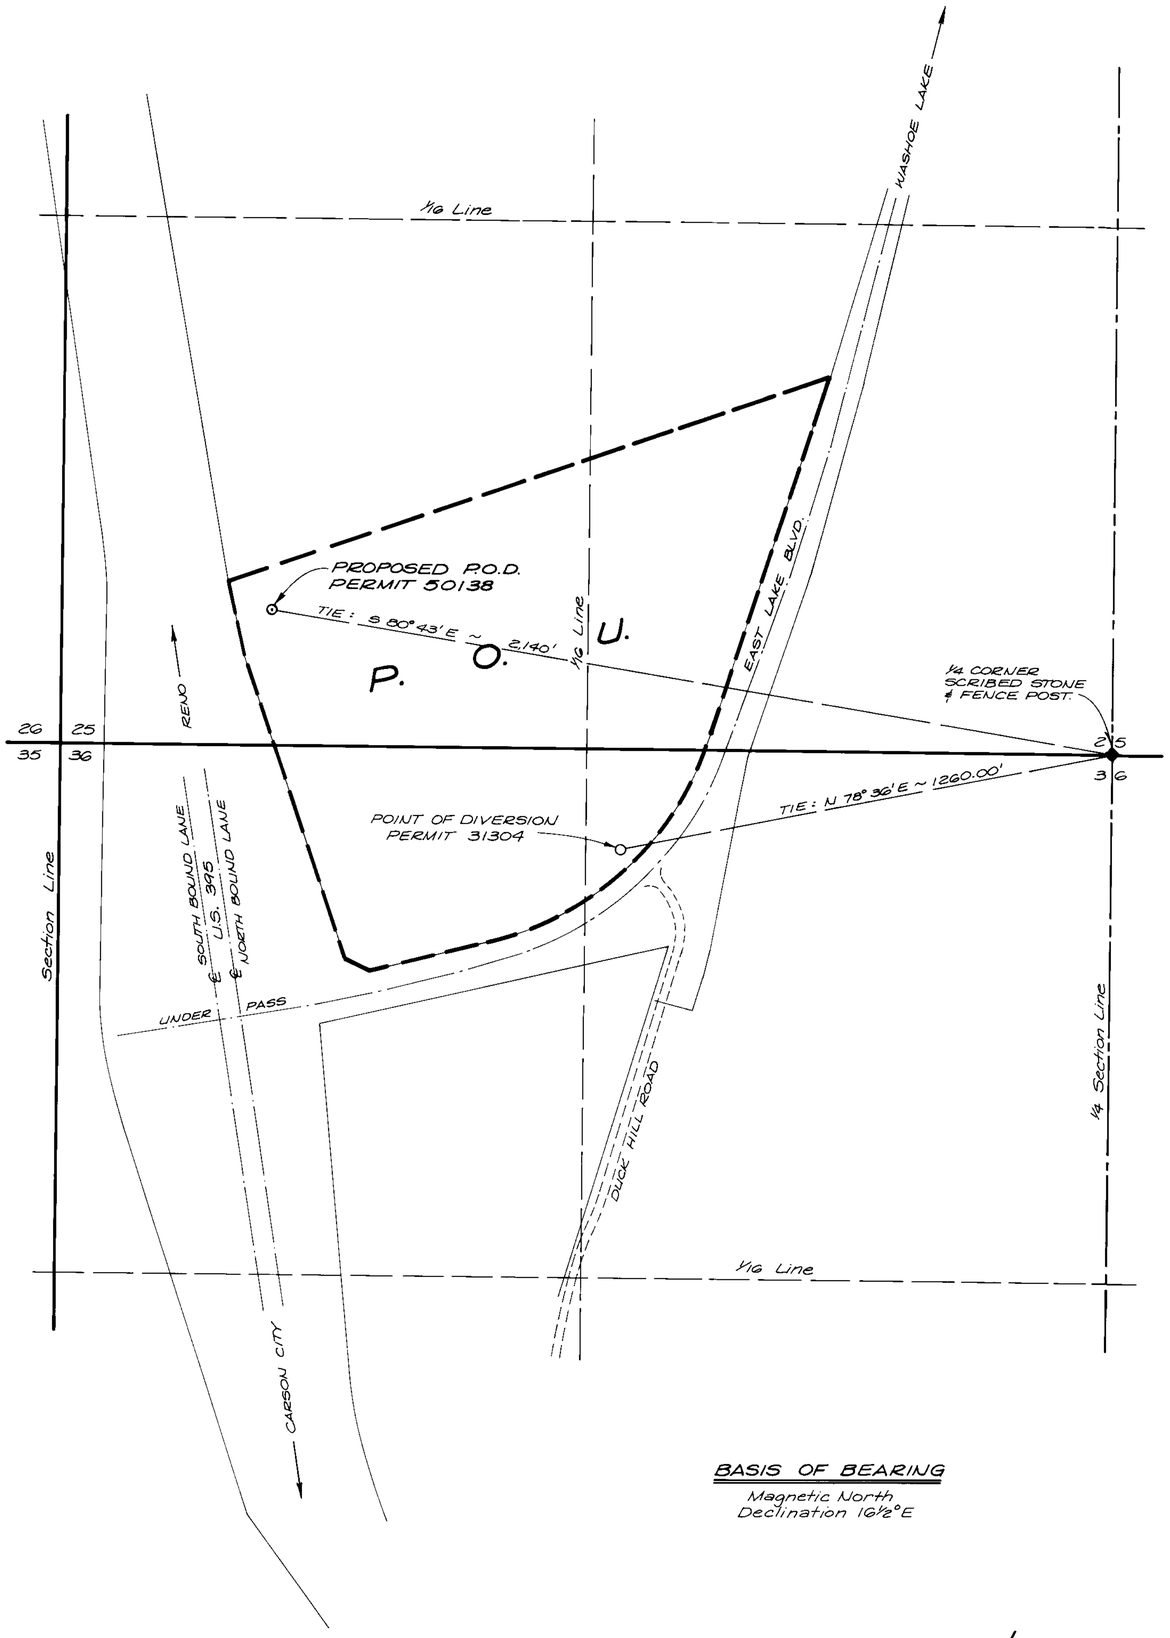

T. 16 N., R. 19 E.,
M.D.B. & M.

State of Nevada }
County of Washoe } ss

I, David M. Boyer, being first duly sworn, depose and say that this map, consisting of 1 (one) sheet, has been correctly drawn to the designated scale from field notes of a survey made by me on October 22, 1986; that it truly and correctly represents the proposed location and extent of the works to Divert Water from an Underground Source in Washoe County by G.W. Murphy for Irrigation and Domestic Purposes. That the Proposed Point of Diversion, the location and names of all other Works and the boundary of all lands, showing by 40-acre subdivisions the areas proposed to be irrigated, are fully and correctly designated hereon.

David M. Boyer
David M. Boyer, NWRS #538

Signed and sworn to before me this 23rd day of October, 1986.
Notary Public in and for Washoe County, Nevada.

SUSAN MARTIN
NOTARY PUBLIC
STATE OF NEVADA
WASHOE COUNTY
My Appt. Expires OCT. 24, 1986

Susan Martin Evosevich
Notary Public

0 100 500 1000
200

Scale: 1" = 200'

BASIS OF BEARING

Magnetic North
Declination 16½°E

FILED
OCT 24
STATE ENGINEER'S OFFICE

61215 CERTIFICATE No. 15488 EXP. 07-20-00

MAP TO ACCOMPANY APPLICATION NO. 50138
TO
CHANGE THE POINT OF DIVERSION OF
PERMIT 31304
FOR
IRRIGATION AND DOMESTIC
FROM AN UNDERGROUND SOURCE
BY
G.W. MURPHY

WASHOE COUNTY NEVADA

61215 50138