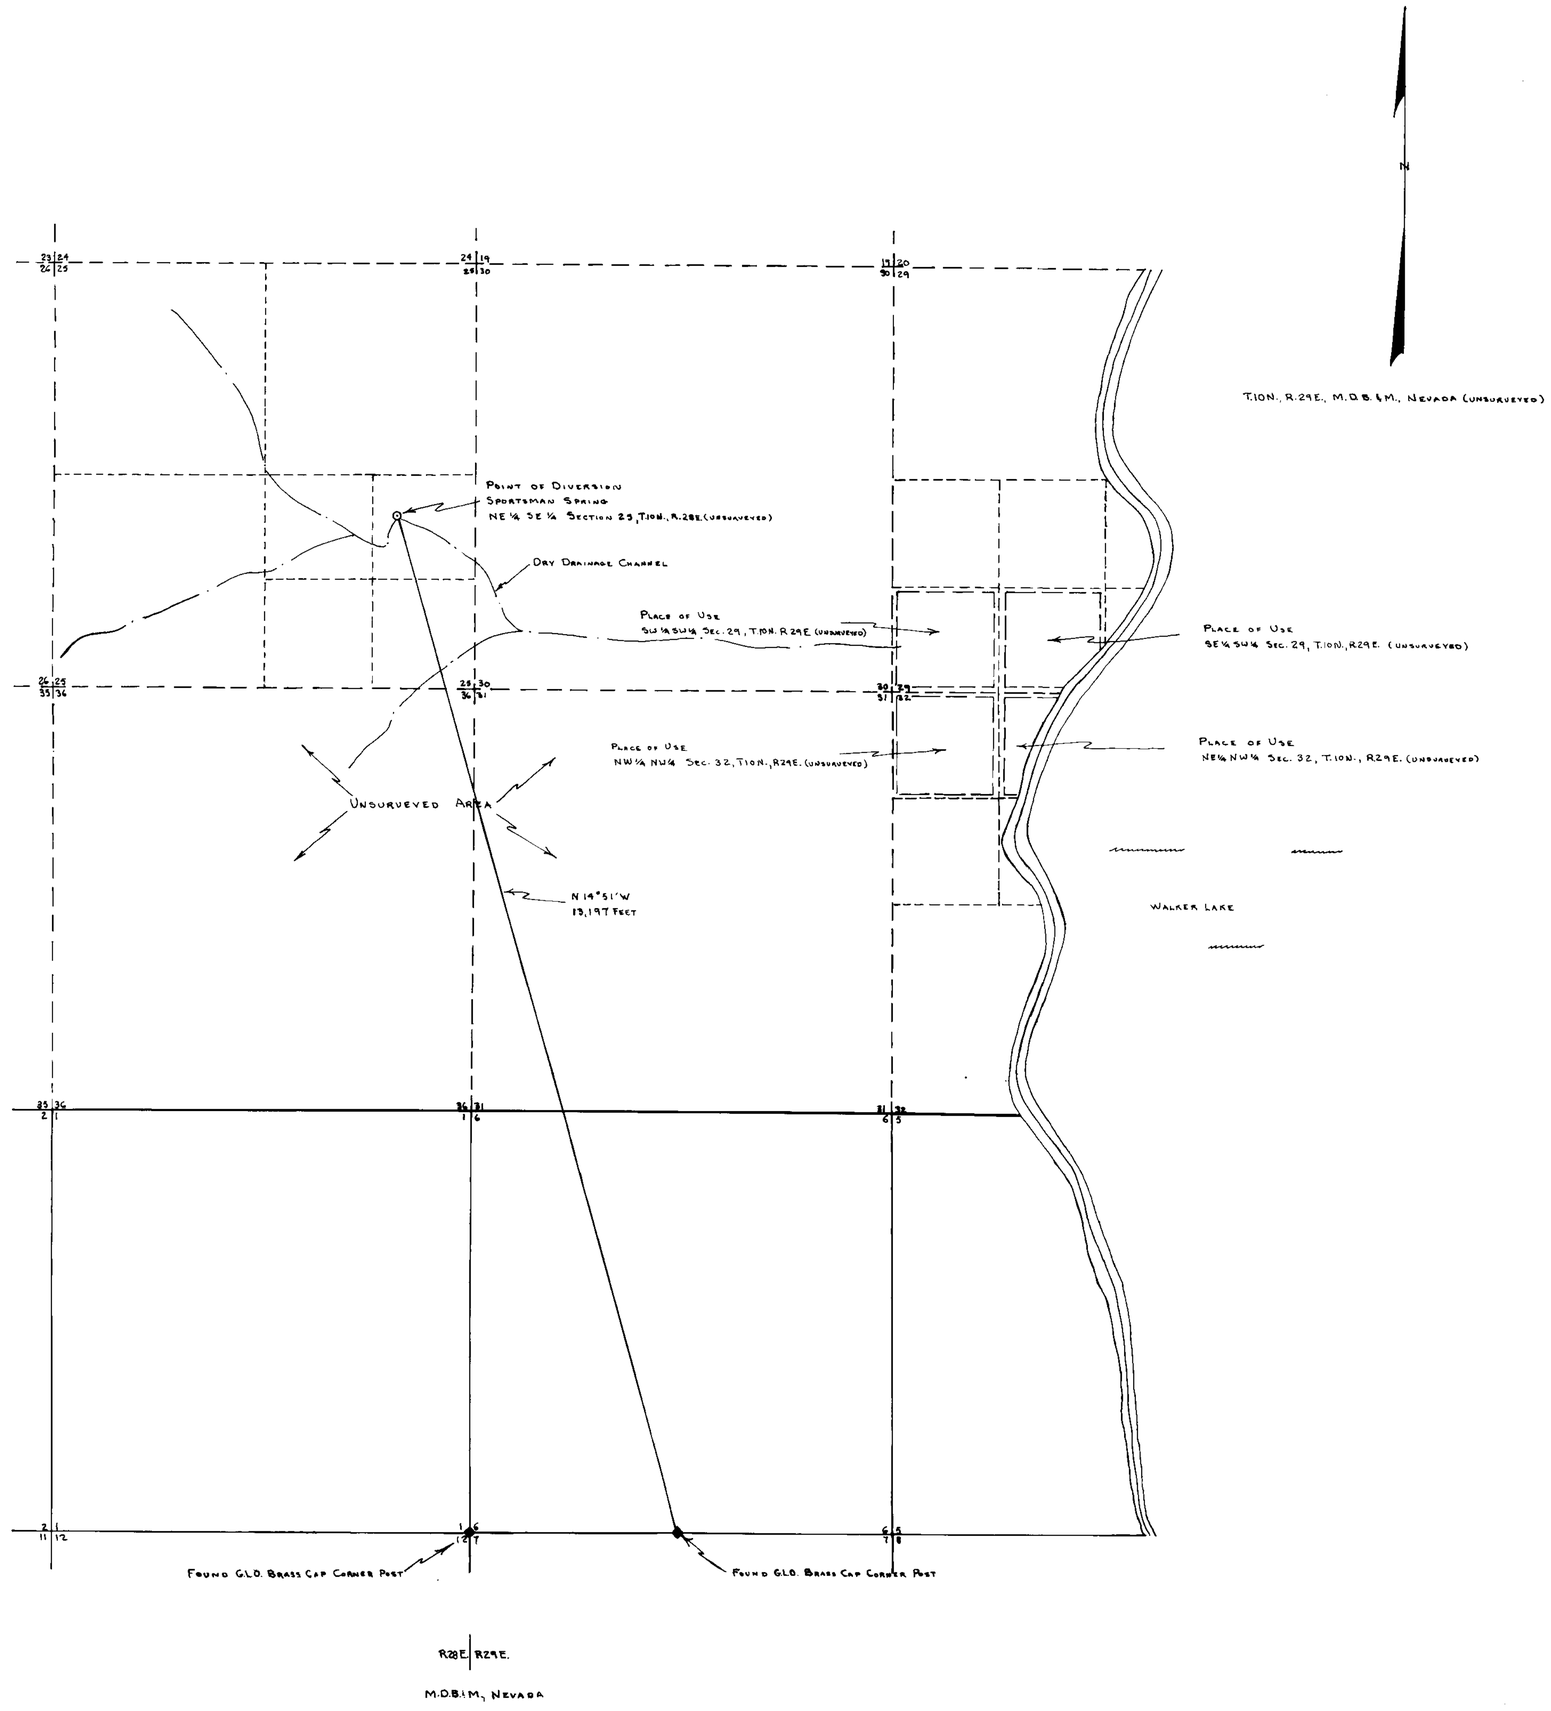

State of Nevada
Carson City } ss

I, David E. Early, being first duly sworn, depose and say that this map, consisting of 1 sheet, numbered from 1 to 1, inclusive, has been correctly drawn to the designated scale from field notes of a survey made by me, between the 14th day of August, and the 22nd day of August, 1986; that it truly and correctly represents the location and extent of the works used to divert water from a spring source in Mineral County, by U.S.D.I. Bureau of Land Management for recreational purposes. That the point of diversion, the approximate location and size of the diverting channel or other conduit, the place and manner of use, and the names of all other works or streams which are crossed by, or connected with said works, are fully and correctly designated thereon.

David E. Early
David E. Early

T18
State Water Right Surveyor

Subscribed and sworn to before me this 4th day of September 1986, Notary Public in and for Carson City County, Nevada.

NANCY MOUNT ADAMS
NOTARY PUBLIC - NEVADA
CARSON CITY
My Appt. Expires Aug. 9, 1990

Nancy Mount Adams
Notary Public

Basis of Bearing:
South Boundary SW ¼ Section 6, T.9N., R.29E., M.D.B.&M., Nevada, which bar. N.89° 30'E. as shown on G.L.O. 1919 Survey Plat.

Scale 1" = 1000'

0' 1000' 2000' 3000' 4000' 5000'

Map

To Accompany Application to Appropriate Water for Recreational Purposes by U.S.D.I. Bureau of Land Management from a Spring Source.

Mineral County Nevada

Certificate No. 13454 Issued 8-20-92

FILED
SEP 19 1986
STATE ENGINEER'S OFFICE

50152