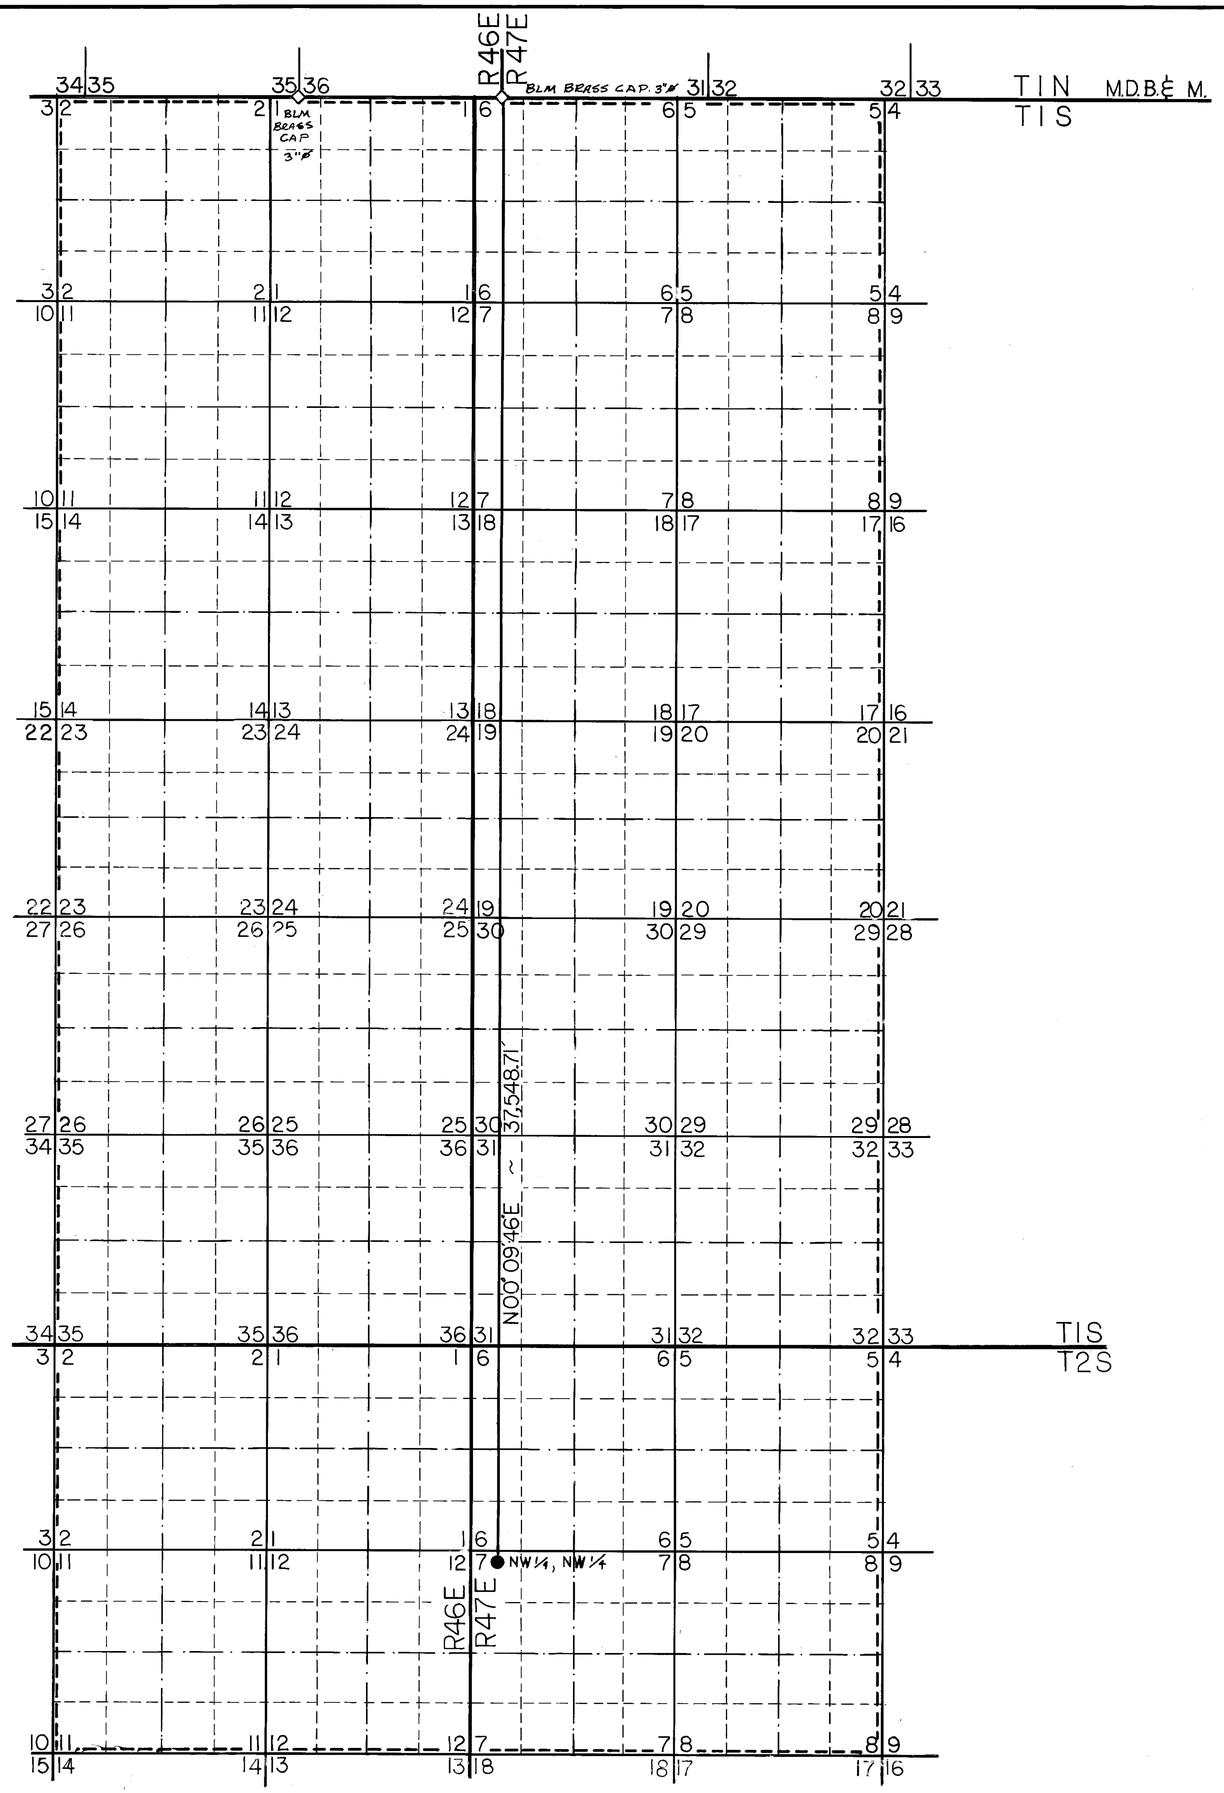

BASIS OF BEARING

N 89°35'00" W BEING THE BEARING OF THE SOUTH LINE OF TOWNSHIP 1 NORTH, RANGE 46 EAST, M.D.B.& M., PER BLM RECORD OF SURVEY, DATED JUNE 10, 1970.

STATE OF NEVADA
COUNTY OF CLARK SS

I, BRENT ROSS WOOLSEY, BEING FIRST DULY SWORN, DO HEREBY DISPOSE AND SAY THAT THIS MAP, CONSISTING OF ONE SHEET, HAS BEEN CORRECTLY DRAWN TO THE DESIGNATED SCALE FROM FIELD NOTES OF A SURVEY MADE BY ME OR UNDER MY SUPERVISION AND DIRECTION ON THE 19TH DAY OF NOV. ,1985. THAT IT TRULY AND ACCURATELY REPRESENTS THE PROPOSED LOCATION AND EXTENT OF WORK USED TO DIVERT UNDERGROUND WATER IN NYE COUNTY, NEVADA BY THE U.S. DEPT. OF ENERGY FOR QUASI MUNICIPAL PURPOSES, THAT THE PROPOSED POINT OF DIVERSION, THE LOCATION OF ALL OTHER WORKS, THAT THE BOUNDARIES OF ALL OTHER LANDS, SHOWING BY 40-ACRE SUBDIVISIONS. THE AREAS PROPOSED TO BE SERVED ARE FULLY CORRECTLY DESIGNATED HEREON

Brent Ross Woolsey
STATE WATER RIGHTS SURVEYOR NO. 492

SUBSCRIBED AND SWORN TO BEFORE ME, A NOTARY PUBLIC, IN AND FOR THE COUNTY OF NYE, STATE OF NEVADA, ON THIS DAY OF NOV. 20, 1985.

Donna J. Gardner
NOTARY PUBLIC

DONNA J. GARDNER
Notary Public-State Of Nevada
COUNTY OF CLARK
My Appointment Expires Nov. 20, 1986

2000' 0 2000' 4000' 6000'
SCALE 1" = 2000'

FILED
DEC 24 1985
STATE ENGINEER'S OFFICE

'85 DEC -8 P3:41
STATE ENGINEER'S OFFICE

MAP
TO ACCOMPANY APPLICATION
TO APPROPRIATE WATER
FOR QUASI MUNICIPAL
IN NYE COUNTY NEVADA
BY US DEPT. OF ENERGY
FROM UNDERGROUND SOURCE

50166

7666B 50166