SECTION 3, TOWNSHIP 20 SOUTH,
RANGE 60 EAST, MDBM
CLARK COUNTY, NEVADA

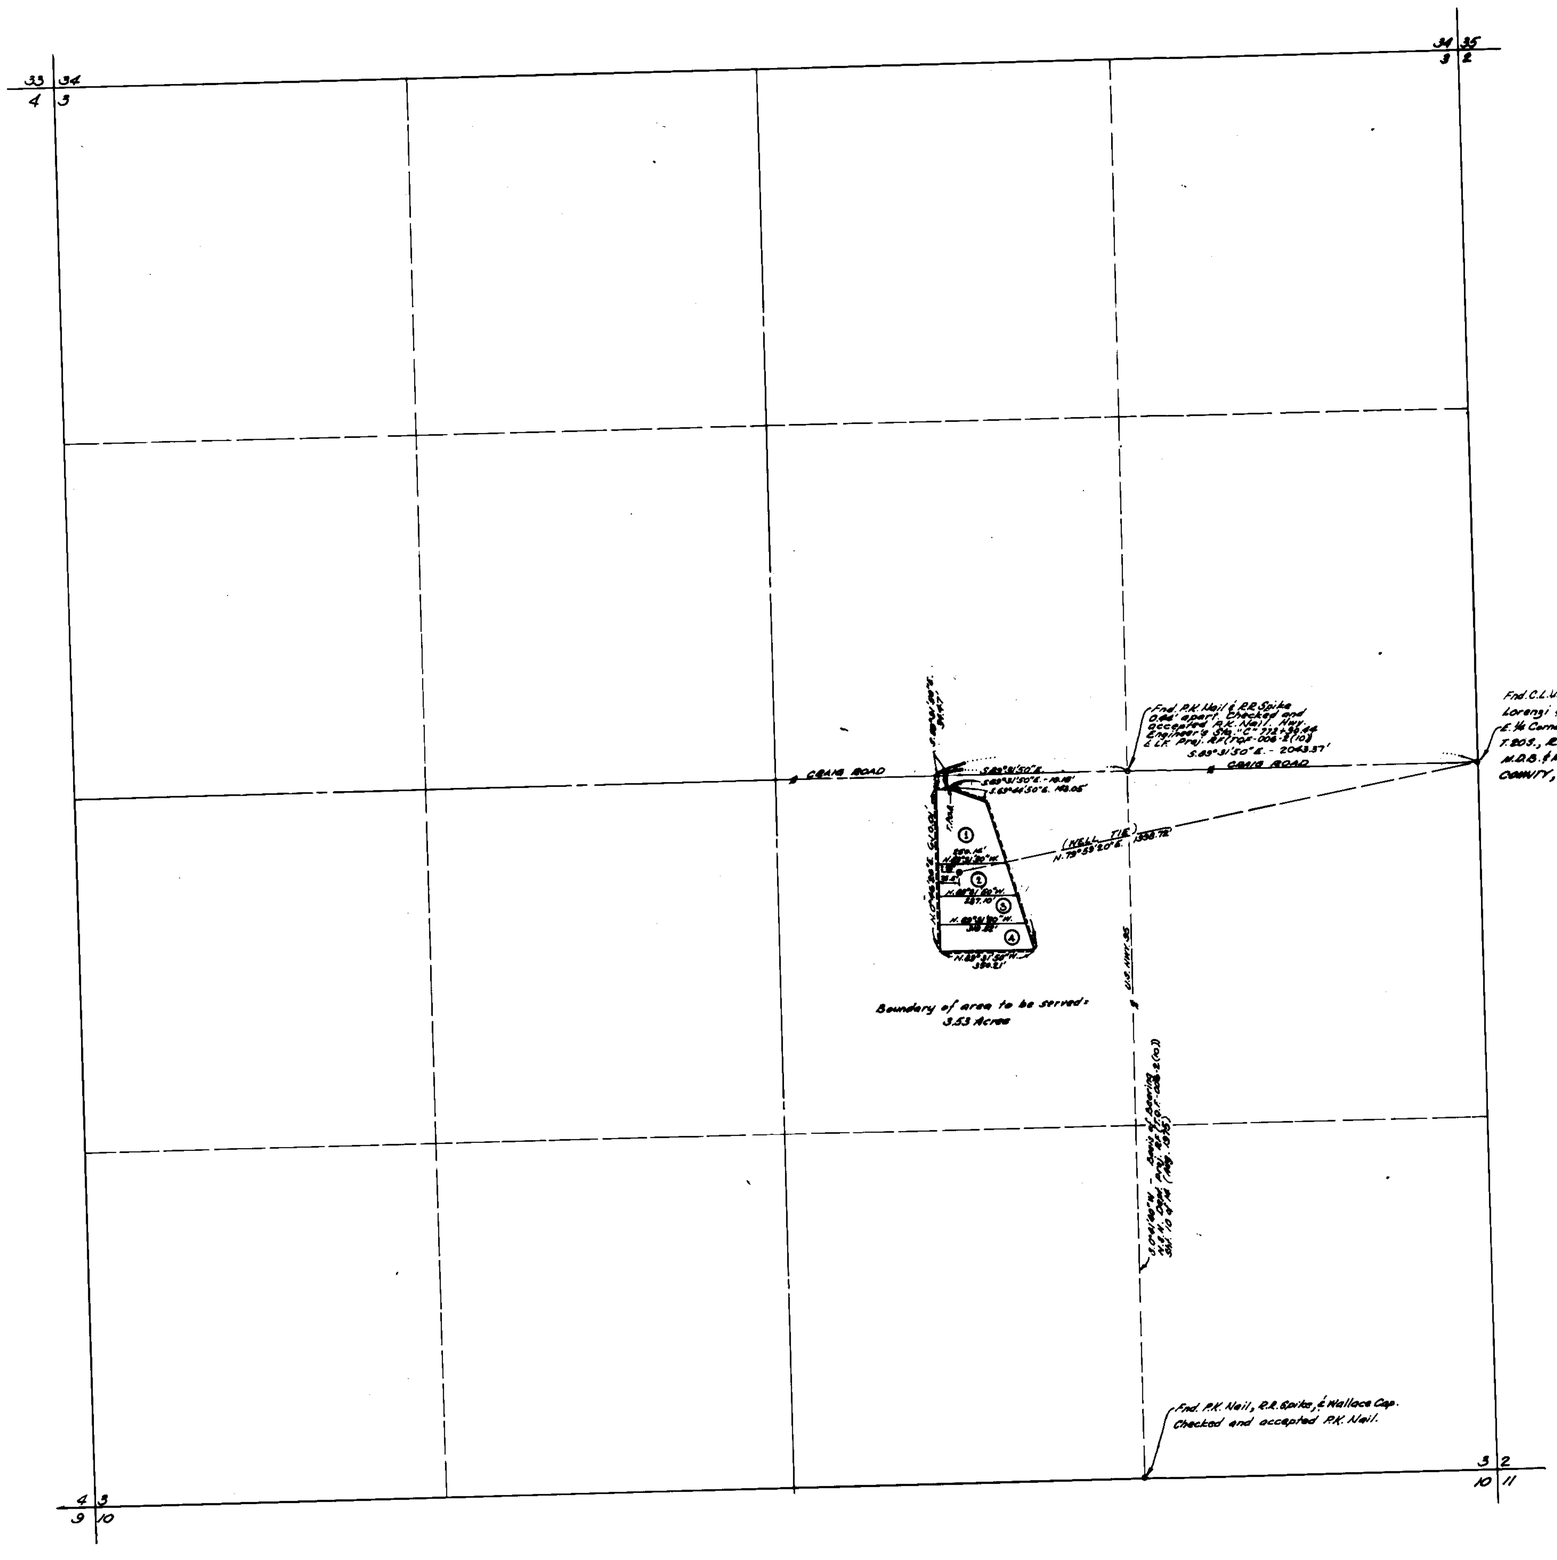

AREA TO BE SERVED: 3.53 AC±

SCALE 1" = 300'

BASIS OF BEARINGS

The Bearing of S.0°41'40"W. as being the centerline of U.S. Highway 95. Reference: N.S.H.D., R/W Div., R/W Plans, SHT. 10 of 14, Dated AUG. 1975. PROJECT RF-(TOF-006-2(10))

ENGINEERS CERTIFICATE

I, RUSSELL AVERY, BEING FIRST DULY SWORN, DEPOSE AND SAY THAT THIS MAP CONSISTING OF ONE SHEET, HAS BEEN CORRECTLY DRAWN TO THE DESIGNATED SCALE FROM FIELD NOTES OF A SURVEY MADE UNDER MY SUPERVISION AND MY DIRECTION BETWEEN SEPT. 4 1986 AND SEPT. 25, 1986, THAT IT TRULY AND CORRECTLY REPRESENTS THE PROPOSED LOCATION AND EXTENT OF THE WORKS USED TO DIVERT WATER FROM AN UNDERGROUND SOURCE IN CLARK COUNTY BY BARBARA L. STIMAC and RICHARD A. STIMAC, FOR QUASI MUNICIPAL PURPOSES THAT THE PROPOSED POINT OF DIVERSION, THE APPROXIMATE LOCATION AND SIZE OF THE DIVERTING CHANNEL, ALL RESERVOIRS OR BASINS, THE LOCATION AND NAMES OF OTHER WORKS, WHICH WILL CROSS OR CONNECT WITH THE PROPOSED WORKS AND THE BOUNDARY OF LANDS, SHOWING BY 40 ACRE SUBDIVISIONS OR FRACTIONS THERE OF, THE AREA PROPOSED TO BE SERVICED ARE FULLY AND CORRECTLY DESIGNATED THEREON.

Russell Avery 9/25/86

RUSSELL AVERY — WATER RIGHTS SURVEYOR — NO. 339
REGISTERED LAND SURVEYOR - NO. 2002
REGISTERED CIVIL ENGINEER - NO. 2002

STATE OF NEVADA
COUNTY OF CLARK SS

SUBSCRIBED AND SWORN TO ME THIS 25 DAY OF SEPTEMBER, 1986

Kay A. Rodriguez
NOTARY PUBLIC
IN AND FOR, CLARK COUNTY, NEVADA
Nov. 27, 1989
MY COMMISSION EXPIRES

LEGAL DESCRIPTION

Being a portion of the N.½, N.W.¼, S.E.¼, Sec. 3, T.20S., R.60E., M.D.M., and being more particularly described by metes and bounds as follows to wit:
BEGINNING at a point on the left or westerly right-of-way of U.S. 95, Rainbow Expressway, at a point 649.80 feet left of and at right angles to Highway Engineer's Station "C" 772+37.89 P.O.T. (Proj. RF-TOF-006-2(10)), said point being further described as bearing S.89°02'12"W. a distance of 1392.42 feet from the east quarter corner of Sec. 3, T.20S., R.60E., M.D.M., Thence S.89°44'50"E. along said westerly right-of-way a distance of 143.05 feet to a point; thence S.16°09'22"E. continuing along said westerly right-of-way a distance of 586.10 feet to a point; thence N.89°31'50"W. a distance of 350.21 feet to a point; thence N.0°46'26"E. a distance of 610.01 feet to a point on the south right-of-way line of Craig Road, a 100 foot right-of-way road; thence S.89°31'50E. along and with the said south right-of-way line of Craig Road, a distance of 34.47 feet to a point; thence continuing with said bearing S.89°31'50"E along said south right-of-way line of Craig Road, a distance of 10.18 feet to the POINT OF BEGINNING.

200 0 200 400 600 800 1000
SCALE 1" = 300'

50181

MAP TO ACCOMPANY APPLICATION TO APPROPRIATE WATER FROM AN UNDERGROUND SOURCE

FOR: QUASI-MUNICIPAL PURPOSES

BY: BARBARA L. STIMAC & RICHARD A. STIMAC

CLARK COUNTY, NEVADA

AVERY ENGINEERING CORPORATION
CIVIL ENGINEERS AND LAND SURVEYORS
1401 MARYLAND PARKWAY (OFFICE)
P.O. BOX 15146 (MAIL)
LAS VEGAS, NEVADA 89114
PHONE: (702)-385-3877

BY:

DWG. BY: S. GIBSON
DATE: 9-23-86
REVISED DATE
DWG. NO.

FILED
NEG
STATE ENGINEER'S OFFICE
NEG 1147

FORM REVISED 9-12-86

50181