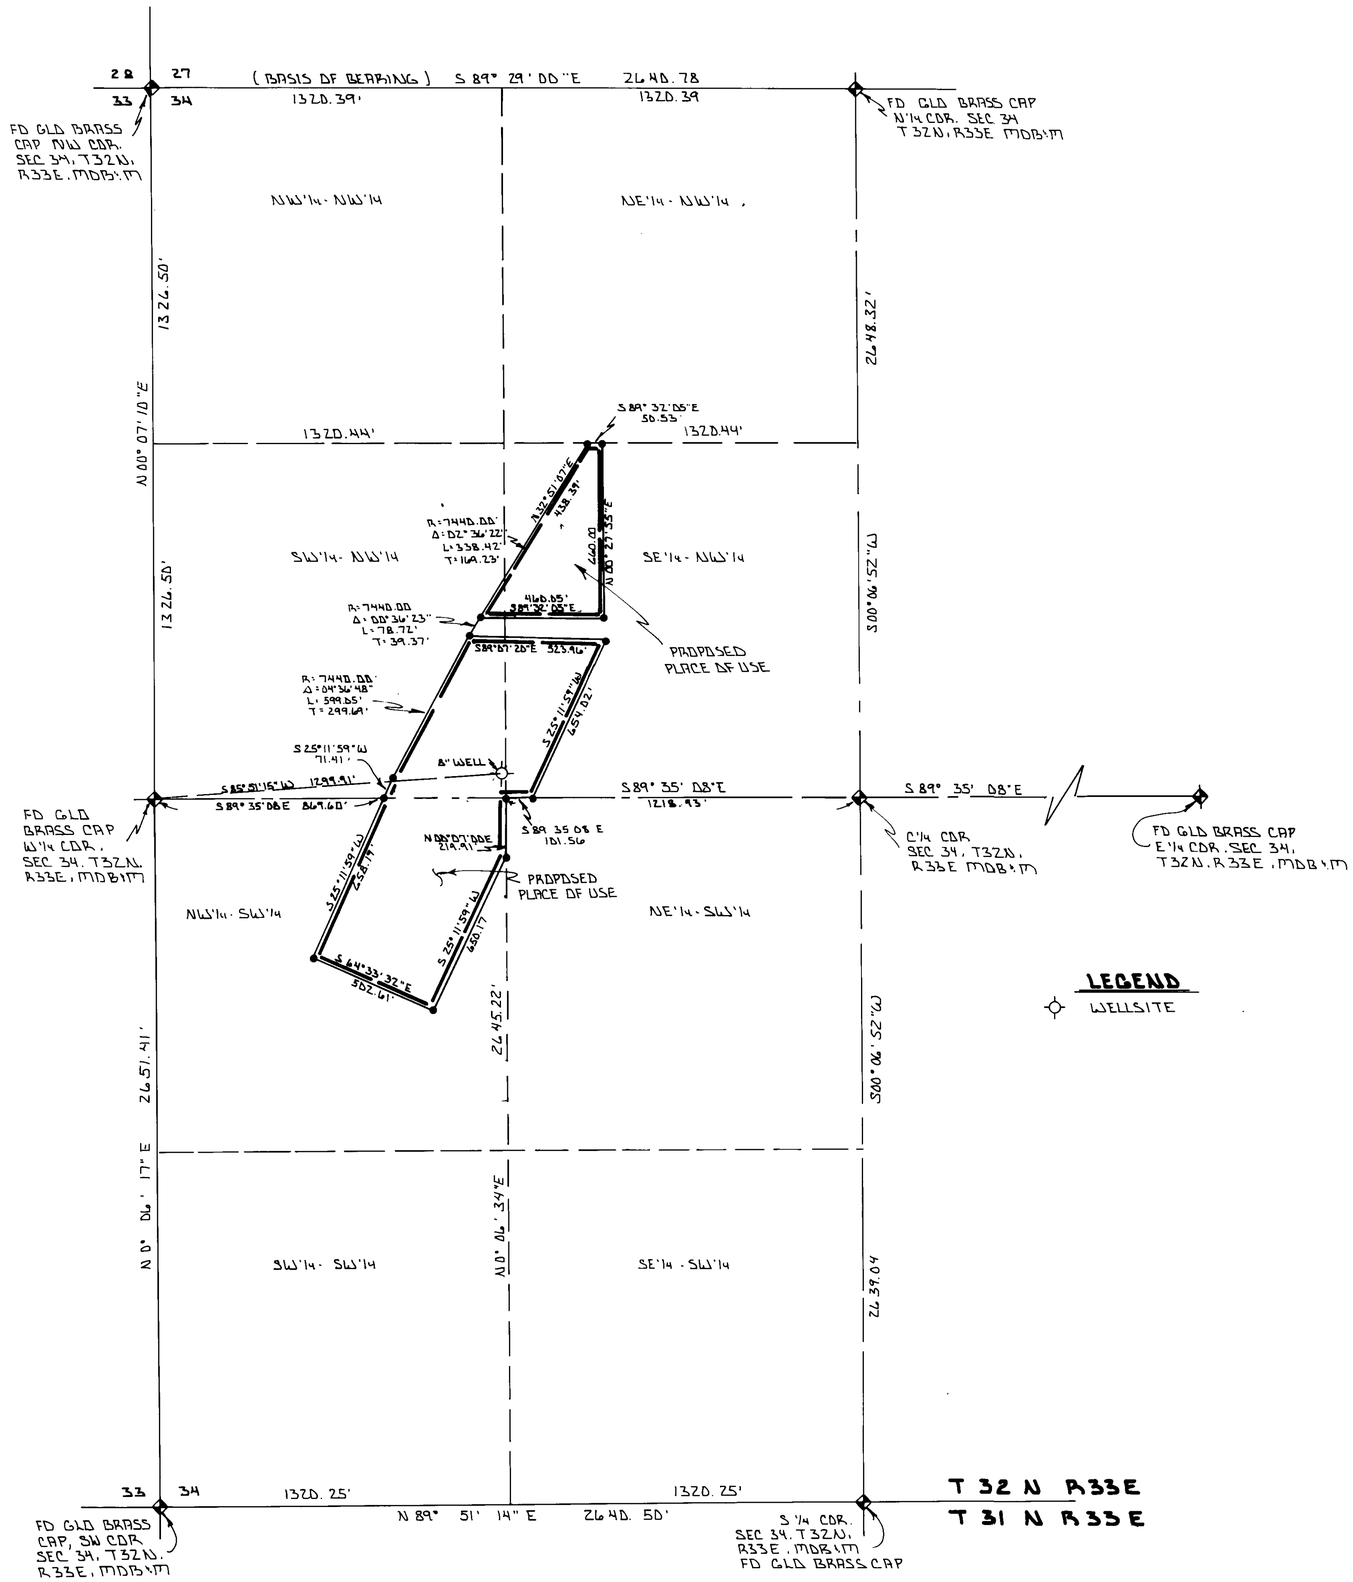

LEGEND

WELLSITE

MAP TO ACCOMPANY APPLICATION TO APPROPRIATE WATER FOR QUASI-MUNICIPAL & DOMESTIC PURPOSES

STATE OF NEVADA
COUNTY OF CHURCHILL } SS

I LOWELL D. EMERY BEING FIRST DULY SWORN DEPOSE AND SAY THAT THIS MAP CONSISTING OF ONE SHEET NUMBERED FROM 1 TO 1 INCLUSIVE HAS BEEN CORRECTLY DRAWN TO THE DESIGNATED SCALE FROM FIELD NOTES OF A SURVEY MADE BY ME BETWEEN THE 20 DAY OF August AND THE 20 DAY OF August 1986 THAT IT TRULY AND CORRECTLY REPRESENTS THE PROPOSED LOCATION AND EXTENT OF THE WORKS USED TO DIVERT WATER FROM THE PROPOSED POINT OF DIVERSION IN PERSHING COUNTY BY.

CHARLOTTE CAMPBELL
APPLICANT

FOR QUASI-MUNICIPAL AND DOMESTIC PURPOSES THAT THE PROPOSED POINT OF DIVERSION THE APPROXIMATE LOCATION AND SIZE OF THE DIVERTING CHANNEL OR OTHER CONDUIT THE PLACE AND MANNER OF USE AND THE LOCATION AND NAMES OF THE OTHER WORKS OR STREAMS WHICH ARE CROSSED OR CONNECTED WITH THE SAID WORKS ARE FULLY AND CORRECTLY DESIGNATED THEREON.

Lowell D. Emery
LOWELL D. EMERY NVRS 536 RLS 1251

SUBSCRIBED AND SWORN TO BEFORE ME THIS 2 DAY OF October 1986
NOTARY PUBLIC IN AND FOR CHURCHILL COUNTY NEVADA.

TRACY D. LARKIN
Notary Public - State of Nevada
Appointment Recorded in Churchill County
MY APPOINTMENT EXPIRES DEC. 18, 1989

Tracy Larkin
NOTARY PUBLIC

N

SCALE 1" = 300'

0 300' 600' 900' 1200' 1500'

BASIS OF BEARING

S 89°29'00E ON THE NORTH LINE OF THE NW¼ SEC 34, T32N, R33E MDB&M AS PER THE 1975 BLM PLAT.

50248

EMERY & ASSOCIATES

MAP TO ACCOMPANY APPLICATION TO APPROPRIATE WATER FOR QUASI-MUNICIPAL & DOMESTIC PURPOSES

BY CHARLOTTE CAMPBELL
FROM AN UNDERGROUND SOURCE

DRAWN BY: S.H. & T.L.
DATE: OCT 2, 1986
SCALE: 1" = 300'

SURVEYED BY: LOWELL D. EMERY RLS 1251
P.O. BOX 84
FALLON, NEVADA 89406

FILED
OCT
STATE ENGINEER'S OFFICE

50248 CERTIFICATE NO. 14448 ISSUED 10-28-96

73586T 50248