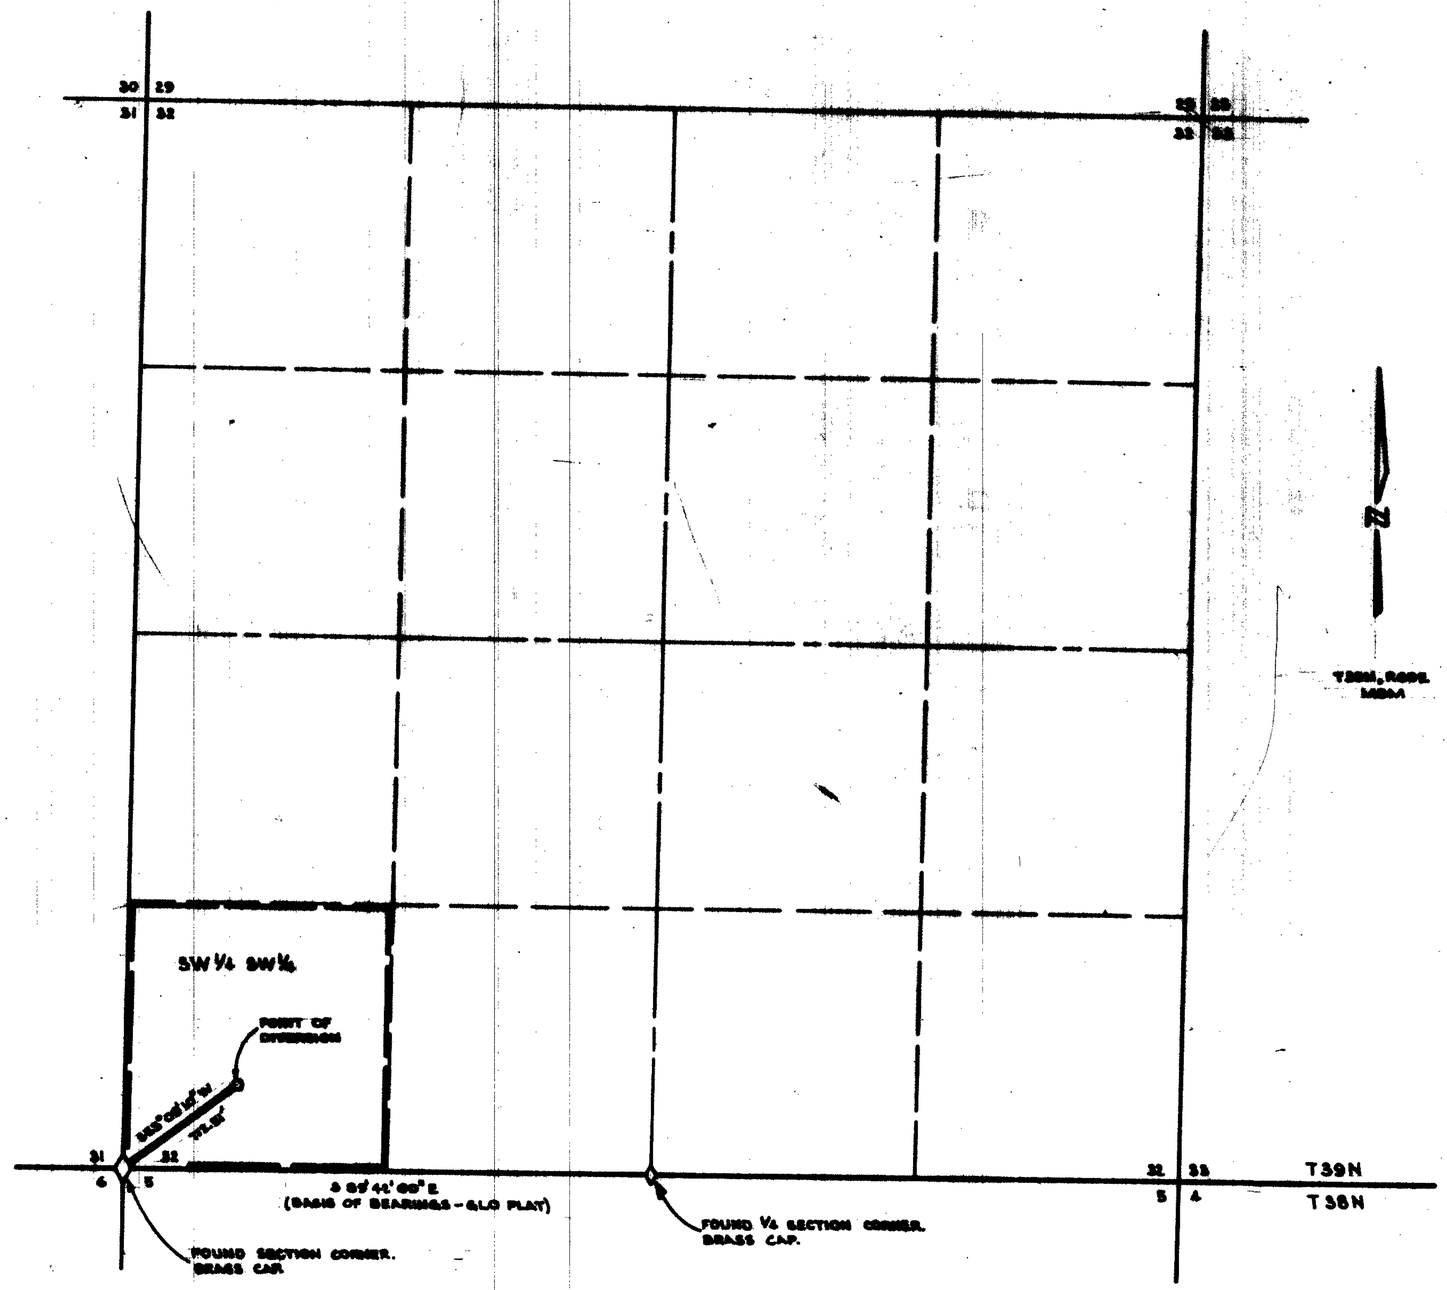

STATE OF NEVADA
COUNTY OF ELKO } SS

I, Norman M. Rudwell, being first duly sworn, depose and say that this map, consisting of one sheet, has been correctly drawn to the designated scale from field notes of a survey made by me on the 21st day of June, 1985; that it truly and correctly represents the proposed location and extent of the works used to divert water from UNDERGROUND SOURCE in ELKO COUNTY by U.S. DEPARTMENT OF THE INTERIOR, BUREAU OF LAND MANAGEMENT, LAND, WILLIAM MAX SPERTLING for STOCKWATERING AND WILDLIFE PURPOSES

That the proposed point of diversion, the approximate location and size of the diverting channel or other conduit, the place and manner of use, and the location and nature of all other works or streams which are crossed by, or connected with the said works, are fully and correctly designated thereon.

Norman M. Rudwell
STATE WATER RIGHT SURVEYOR NO. 402

Subscribed and sworn to before me this 17th day of January, 1986.
Notary Public in and for Elko County, Nevada.

JOSEPH D. LEMONS
Notary Public, State of Nevada
Elko County, Nevada
My appointment expires Feb. 26, 1988

Joseph D. Lemons

CERTIFICATE No. 13785 ISSUED 11-22-93

0 400 800 1200 1600
SCALE: 1" = 400'

50320

MAP
TO ACCOMPANY APPLICATION TO
APPROPRIATE WATER
FOR STOCKWATERING AND WILDLIFE PURPOSES
BY U.S. DEPARTMENT OF THE INTERIOR, BUREAU OF LAND MANAGEMENT, LAND, WILLIAM MAX SPERTLING
FROM UNDERGROUND SOURCE

U.S. DEPT. OF THE INTERIOR
BUREAU OF LAND MANAGEMENT
ELKO DISTRICT NEVADA

DRAWING NO.

STATE ENGINEERS OFFICE
'86 OCT 29 P3:13