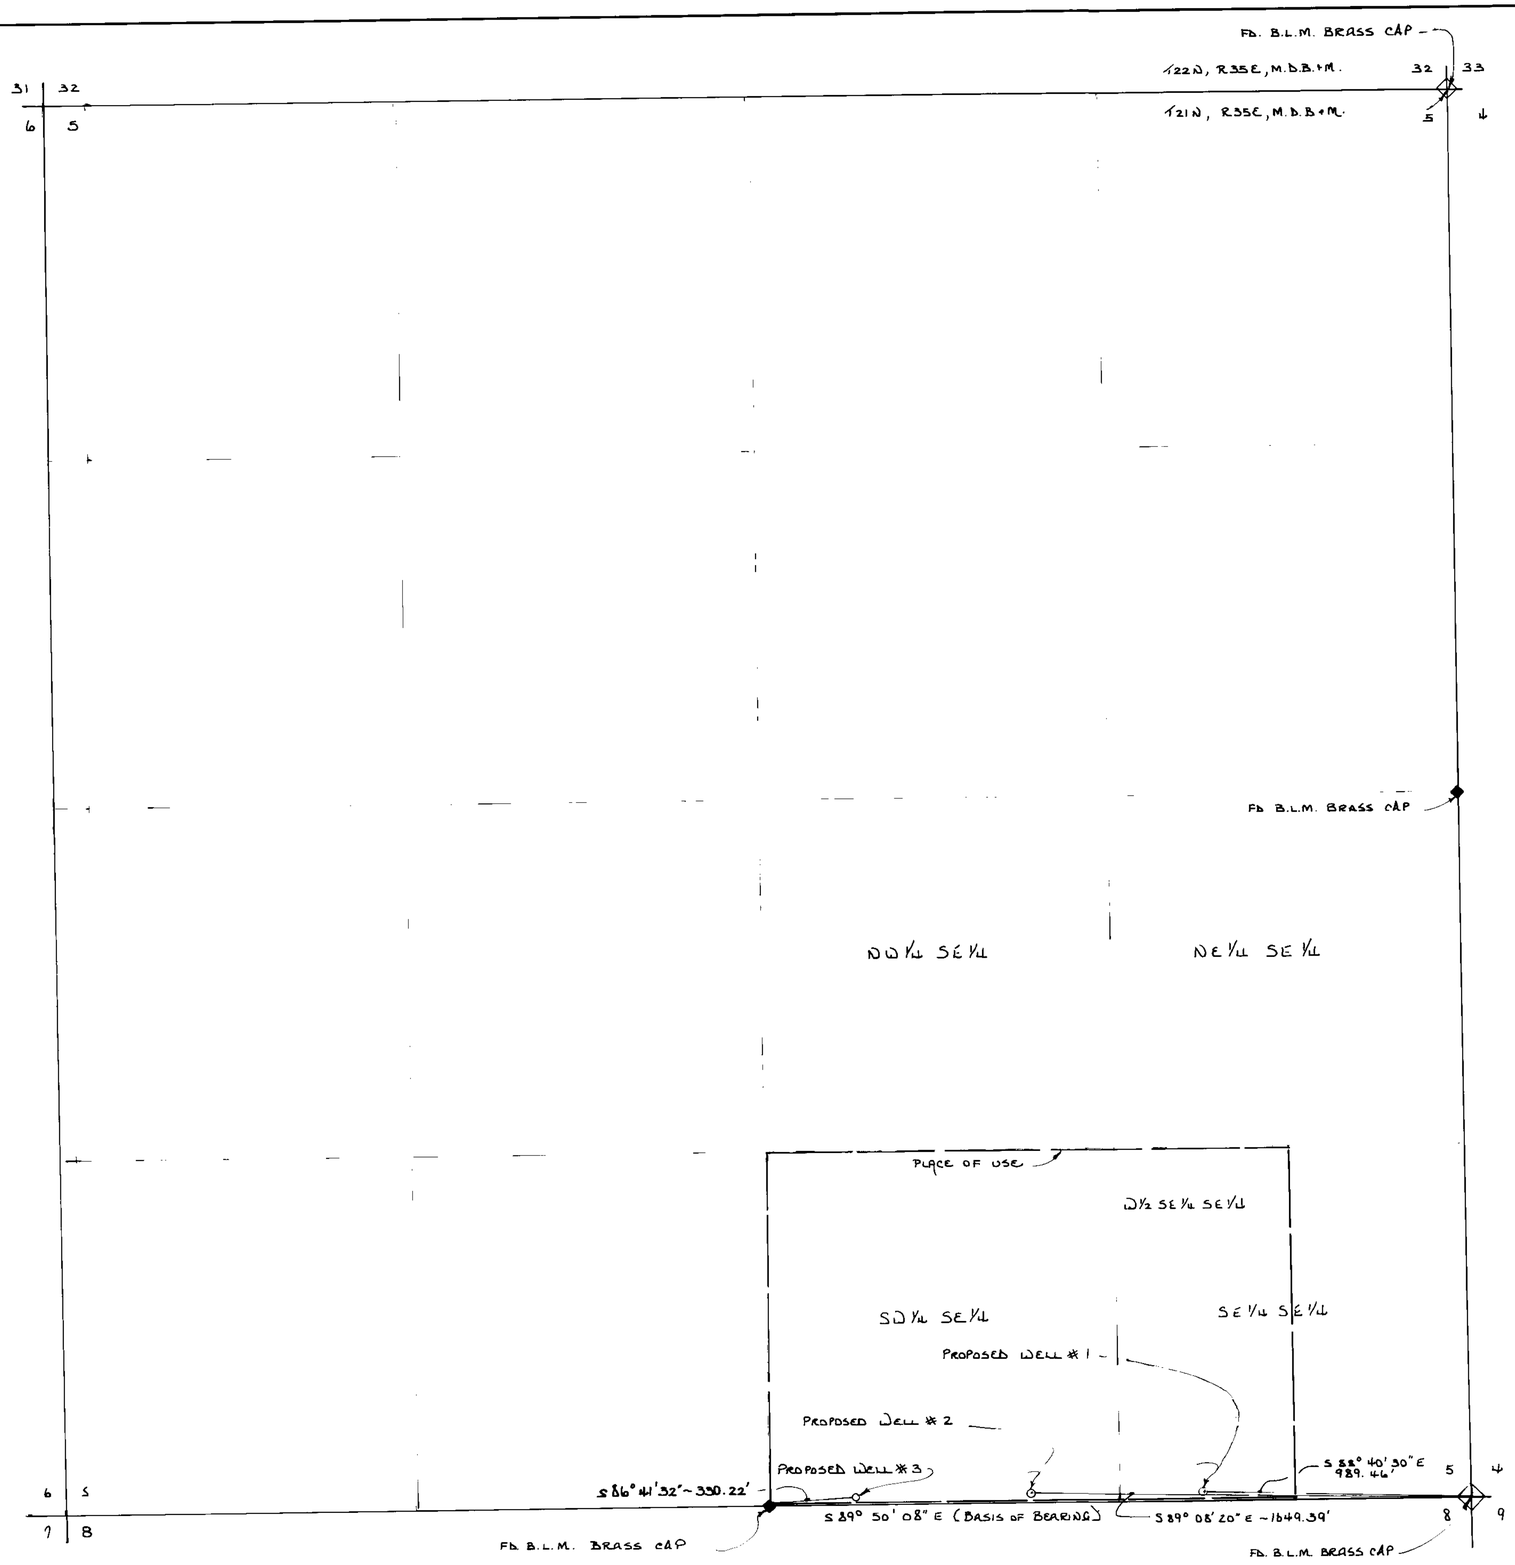

BASIS OF BEARING
SOUTH BOUNDARY OF S.E.1/4, SEC 5, T22N, R35E, M.D.B+M.
PER DIVISION OF LAND MAP FOR EDWIN H. + RUTH L. ROBBINS.

STATE OF NEVADA }
COUNTY OF LYON } S.S.

I, ROBERT D. MILLARD, BEING FIRST DULY SWORN, DEPOSE AND SAY THAT THIS MAP, CONSISTING OF ONE SHEET HAS BEEN CORRECTLY DRAWN TO THE DESIGNATED SCALE FROM FIELD NOTES OF A SURVEY MADE UNDER MY SUPERVISION AND DIRECTION ON THE 24TH DAY OF NOVEMBER 1986; THAT IT TRULY AND CORRECTLY REPRESENTS THE PROPOSED LOCATION AND EXTENT OF THE WORKS USED TO DIVERT WATER FROM UNDERGROUND SOURCES IN CHURCHILL COUNTY, BY E.H + R.L. ROBBINS FOR IRRIGATION PURPOSES. THAT THE PROPOSED POINTS OF DIVERSION, THE APPROXIMATE LOCATION, AND SIZES OF THE DIVERTING CHANNELS, ALL RESERVOIRS OR BASINS, THE LOCATION AND NAMES OF ALL OTHER WORKS WHICH WILL CROSS OR CONNECT WITH THE PROPOSED WORKS, AND THE BOUNDARY OF ALL LANDS, SHOWING BY 40 ACRE SUBDIVISIONS THE AREA PROPOSED TO BE IRRIGATED, ARE FULLY AND CORRECTLY DESIGNATED THEREON.

STATE WATER RIGHT SURVEYOR. 215

SUBSCRIBED AND SWORN TO BEFORE ME
THIS 23rd DAY OF November,
1986.
NOTARY PUBLIC IN AND FOR LYON COUNTY, NEVADA.

50 0 300 600 900 1000 1200

SCALE 1" = 300'

FILED
NOV 26 1986
STATE ENGINEER'S OFFICE

PREPARED BY:
LIAHONA ENGINEERING
P.O. BOX 1059
FERNLEY, NEV. 89408
1-702-575-2563

MAP
TO ACCOMPANY APPLICATION TO APPROPRIATE WATER FOR IRRIGATION PURPOSES
BY EDWIN H. & RUTH L. ROBBINS
FROM AN UNDERGROUND SOURCE IN CHURCHILL CO. NEVADA

50332