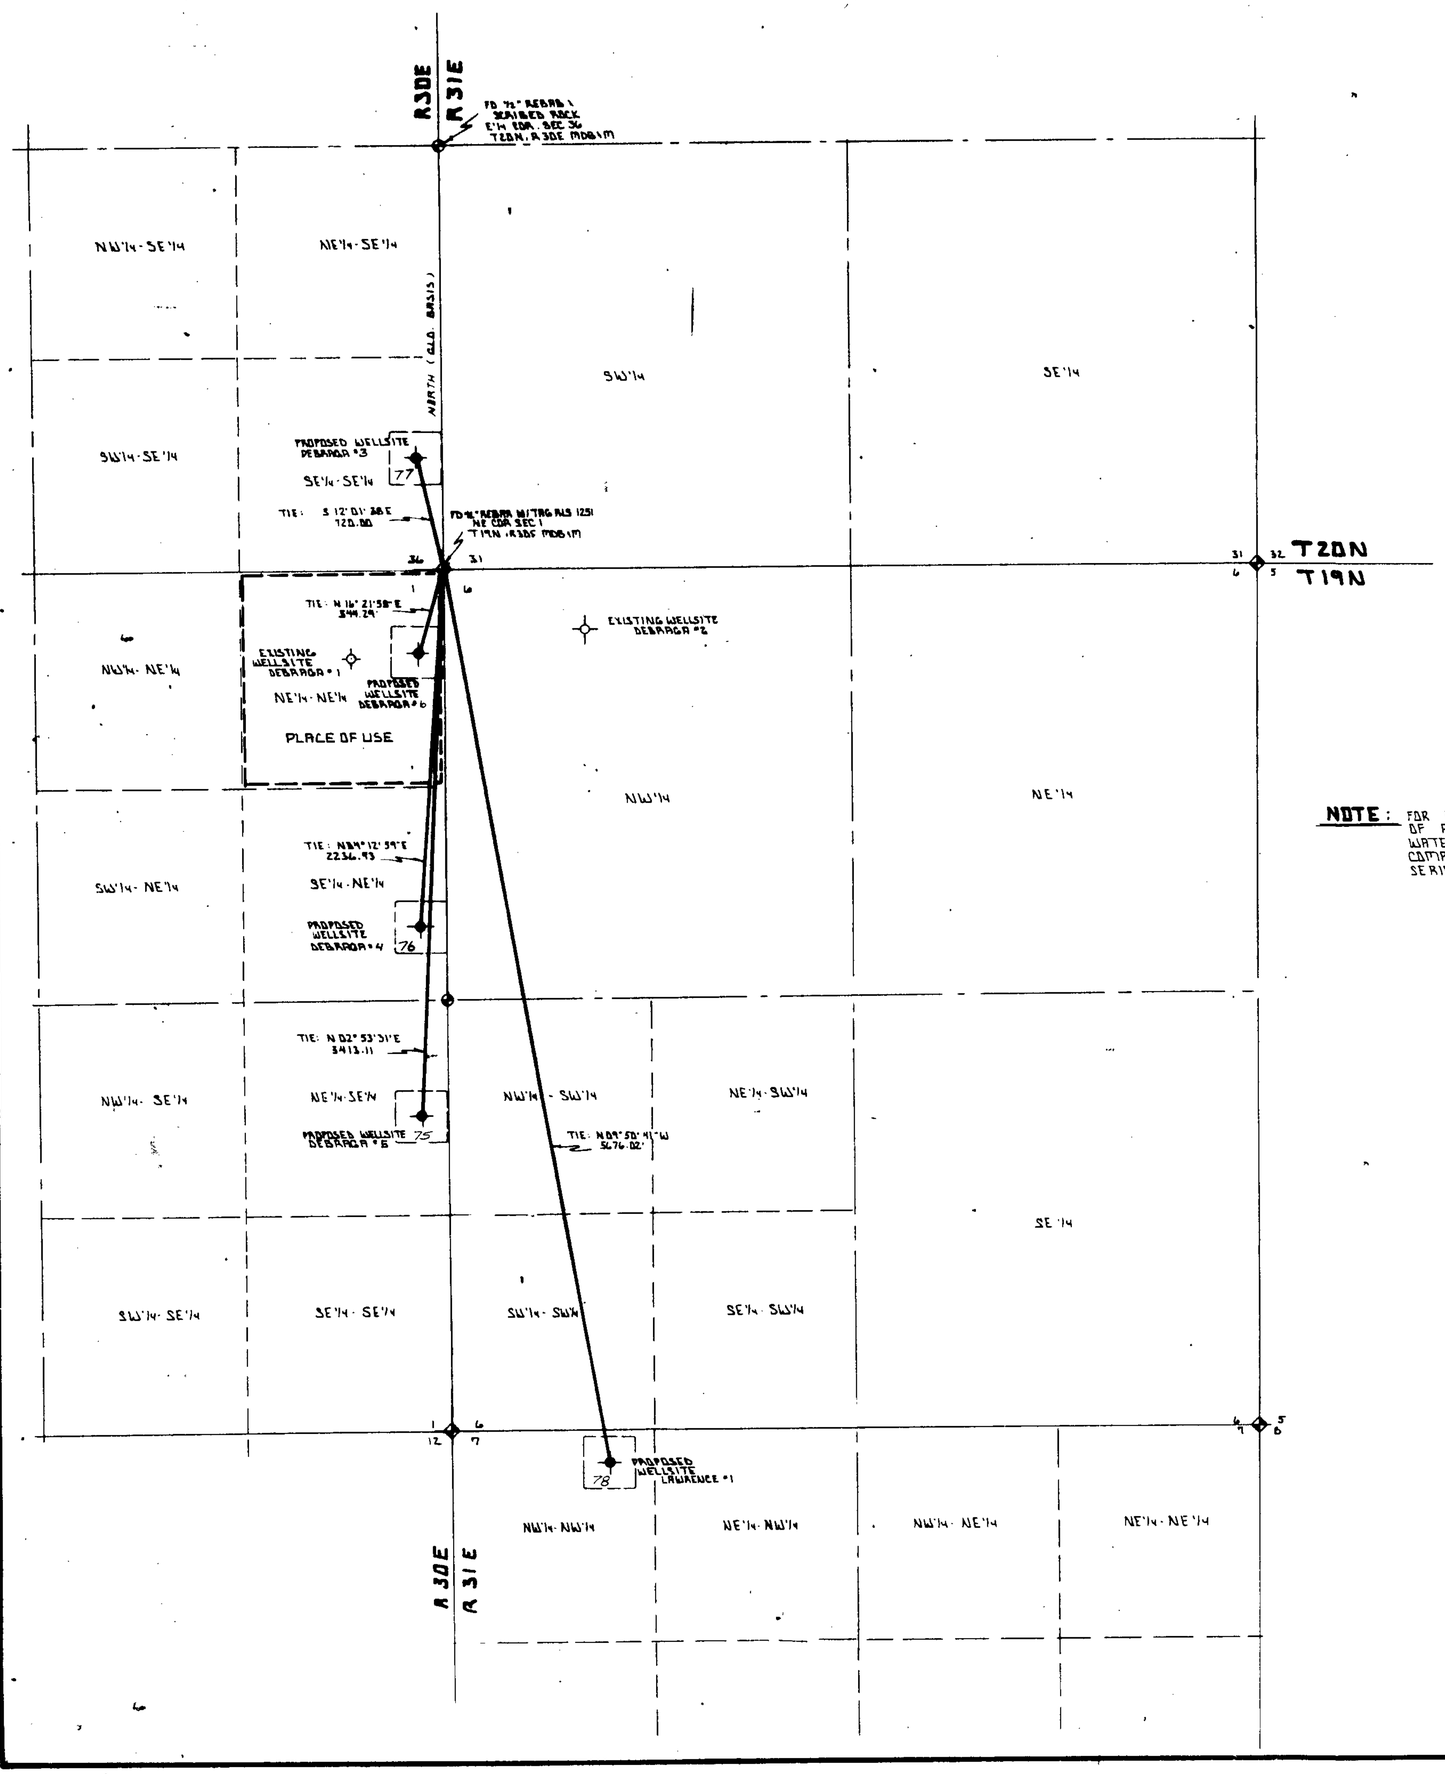


STATE OF NEVADA } SS
COUNTY OF CHURCHILL }

I LOWELL D EMERY BEING FIRST DULY SWORN DEPOSE AND SAY THAT THIS MAP CONSISTING OF ONE SHEET NUMBERED FROM 1 TO 1 INCLUSIVE HAS BEEN CORRECTLY DRAWN THE DESIGNATED SCALE FROM FIELD NOTES OF A SURVEY MADE BY ME BETWEEN THE 2nd DAY OF May AND THE 3rd DAY OF May 1986 THAT IT TRULY AND CORRECTLY REPRESENTS THE LOCATION OF THE WORKS USED TO DIVERT WATER FROM AN UNDERGROUND SOURCE IN CHURCHILL COUNTY. BY

TRANS-PACIFIC GEOTHERMAL CORPORATION
APPLICANT

FOR THE PURPOSE OF INDUSTRIAL & DOMESTIC USE THAT THE PROPOSED POINT OF DIVERSION PROPOSED WELL SITES ARE FULLY AND CORRECTLY DESIGNATED THEREON

Lowell D. Emery
LOWELL D. EMERY RLS. 1251 SWRS. 536

SUBSCRIBED AND SWORN TO BEFORE ME THIS 8th DAY OF December 1986 A NOTARY PUBLIC IN AND FOR CHURCHILL COUNTY, NEVADA

Jerry Larkin
NOTARY PUBLIC

TRACY D. LARKIN
Notary Public
Appointment Recorded in Churchill Co.
MY APPOINTMENT EXPIRES

**NOTE:** FOR PLACE OF USE SEE SHEET 2 & 2 OF APPLICATION TO APPROPRIATE WATER AND STEAM BY UNION OIL COMPANY OF CALIFORNIA UNDER SERIAL NO 30682 & 30685

N

**BASIS OF BEARING**

NORTH ON THE WEST LINE OF THE SW¼ SEC 31. T 20N. R 31E. MDB&M AS PER G.L.O.

**LEGEND**

- PROPOSED WELL SITE
- EXISTING WELL SITES
- ¼ CORNERS
- SECTION CORNERS
- 350' x 350' PAD AROUND WELL SITE

**SCALE 1" = 500 FT.**

0 500 1000 1500 2000 2500 3000

50375, 76, 77 & 78 ~~50025~~

# EMERY & ASSOCIATES

## MAP TO ACCOMPANY APPLICATIONS TO APPROPRIATE WATER & STEAM FOR DOMESTIC AND INDUSTRIAL PURPOSES.

BY: TRANS-PACIFIC GEOTHERMAL CORPORATION

FROM AN UNDERGROUND SOURCE

DRAWN BY: T. LARKIN
DATE: MAY 15, 1986
SCALE 1" = 500'

SURVEYED BY: LOWELL D. EMERY SW.R.S 536
P.O. BOX 84
FALLON, NEVADA 89406

FILED
DEC 1 ...
... OFFICE

50375 50377 50376 50375