State of Nevada
County of Washoe ss

I, Eugene B. Longfield, being first duly sworn, depose and say that this map, consisting of one sheet, has been correctly drawn to the designated scale from the field notes of a survey made by me on the 6th day of October, 1986; that it truly and correctly represents the location and extent of the works used to divert water from an underground source for quasi-municipal and domestic purposes in Washoe County, by R. Larry and Nancy J. Monroe.

Eugene B. Longfield
State Engineer's Surveyor

Subscribed and sworn to before me this 21st day of November, 1986.

Mary Jo Kirr
Notary Public in and for
Washoe County, Nevada

MARY JO KIRR
Notary Public - State of Nevada
Appointment Recorded in Washoe County
MY APPOINTMENT EXPIRES MAR. 21, 1987

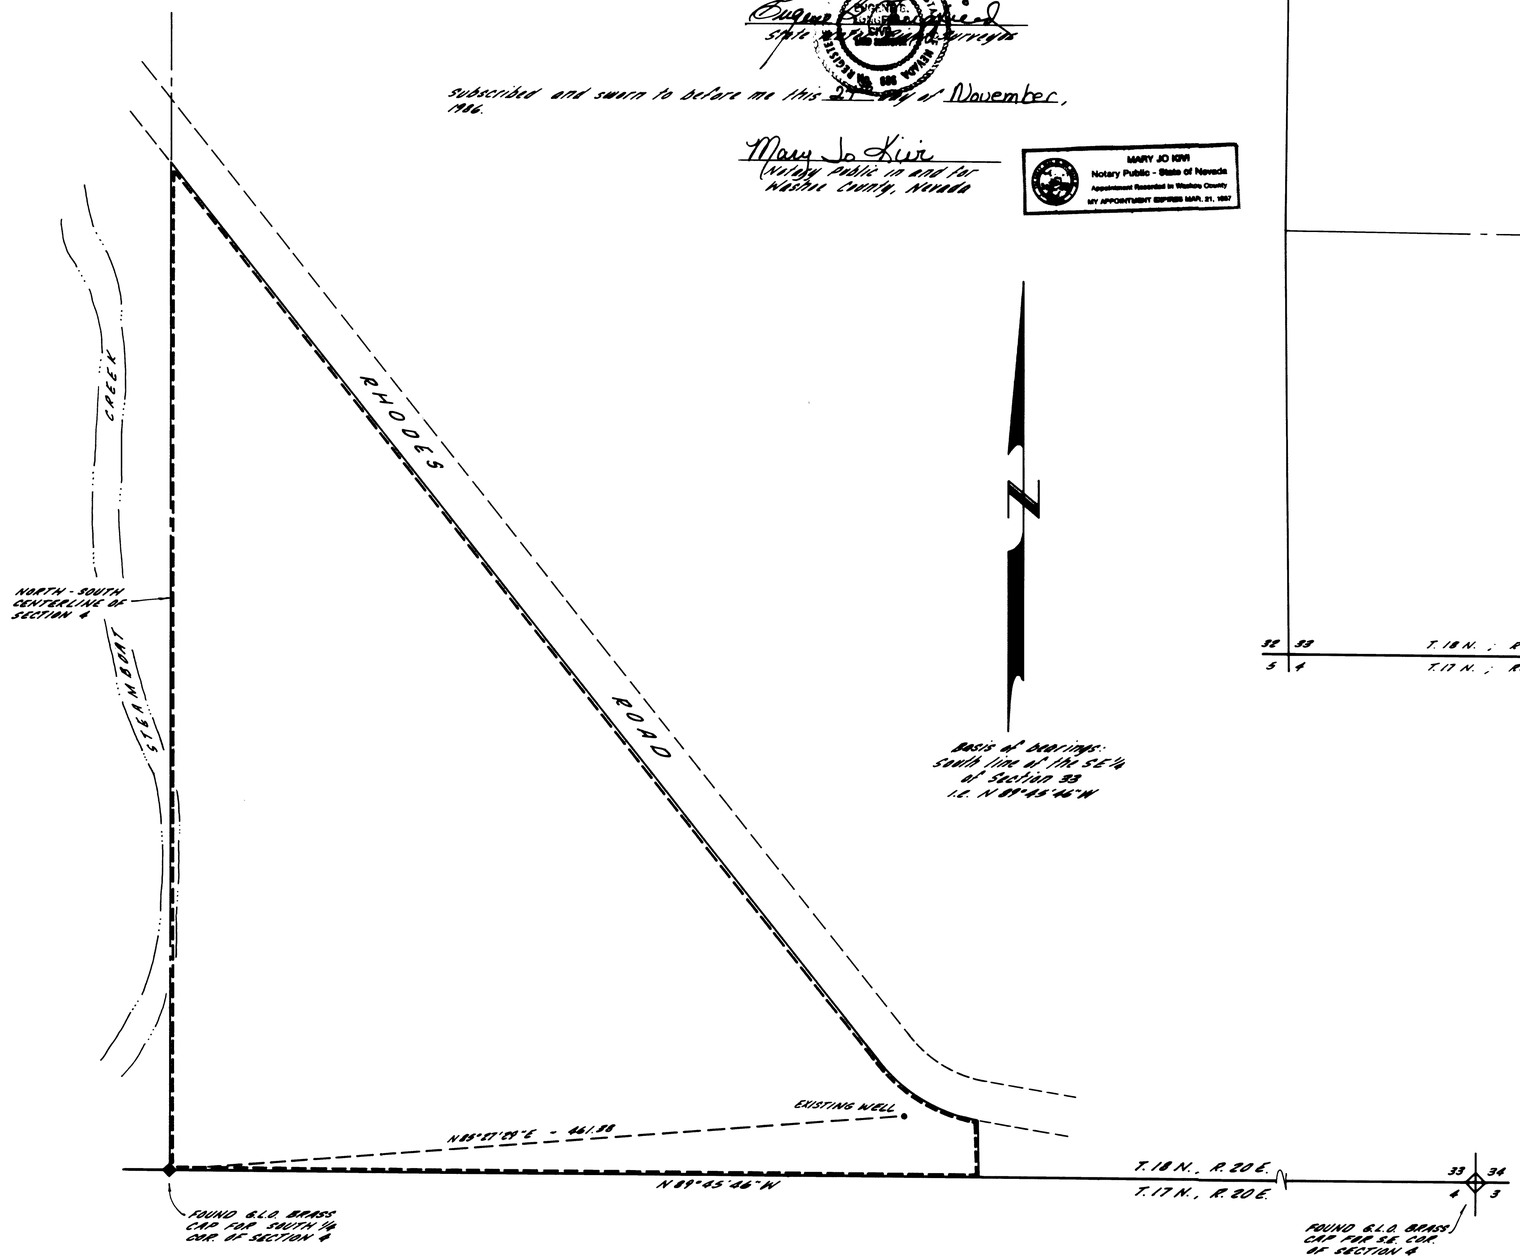

DETAIL
PLACE OF USE
SCALE: 1" = 50'

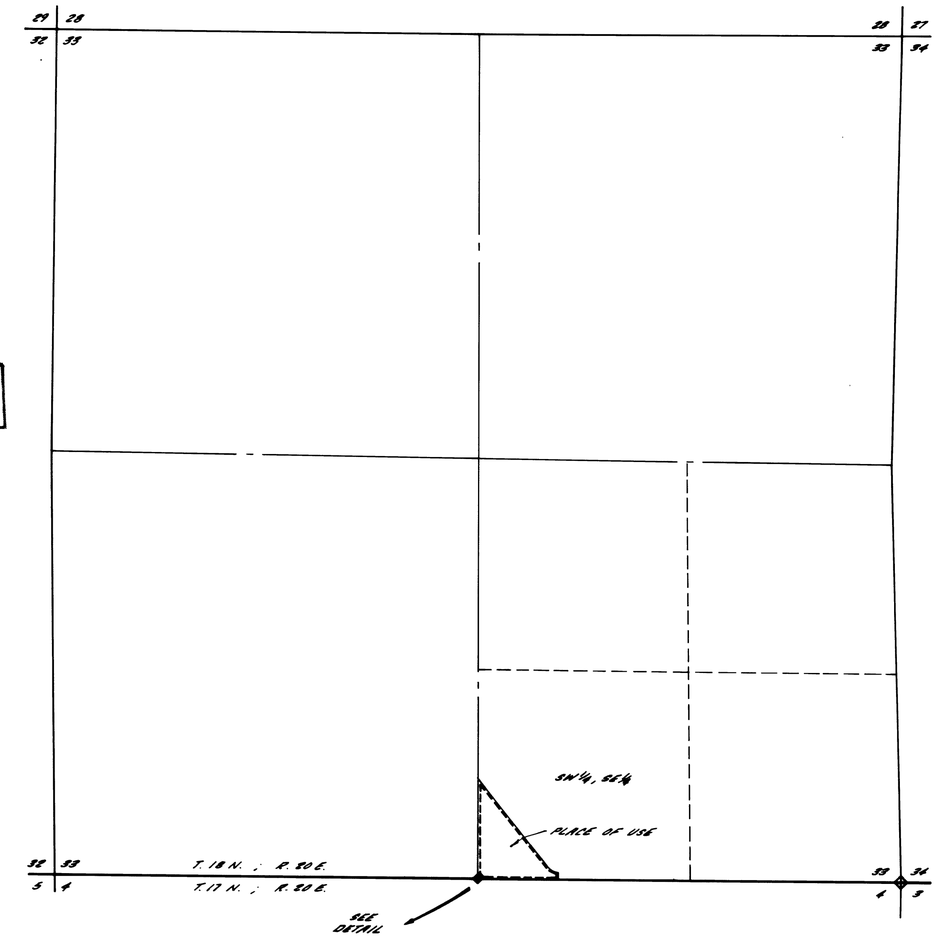

SECTION 33
T. 18 N., R. 20 E., M.D.B. & M.
WASHOE COUNTY, NEVADA
SCALE: 1" = 500'

SCALE: 1" = 500'
0 500 1000 1500
0 50 100 150
SCALE: 1" = 50'

50380

MAP

TO ACCOMPANY APPLICATION TO APPROPRIATE AND PROOF OF BENEFICIAL USE OF WATER FOR QUASI-MUNICIPAL AND DOMESTIC PURPOSES

BY
R. LARRY and NANCY J. MONROE
FROM
AN UNDERGROUND SOURCE

50380 CERTIFICATE No. 16132 ISSUED 11-15-02

RECEIVED
'86 NOV 25 A8:02
STATE ENGINEERS OFFICE

FILED
NOV 25 1986
STATE ENGINEER'S OFFICE

PREPARED BY LONGFIELD ENGINEERING
RENO NEVADA

50380