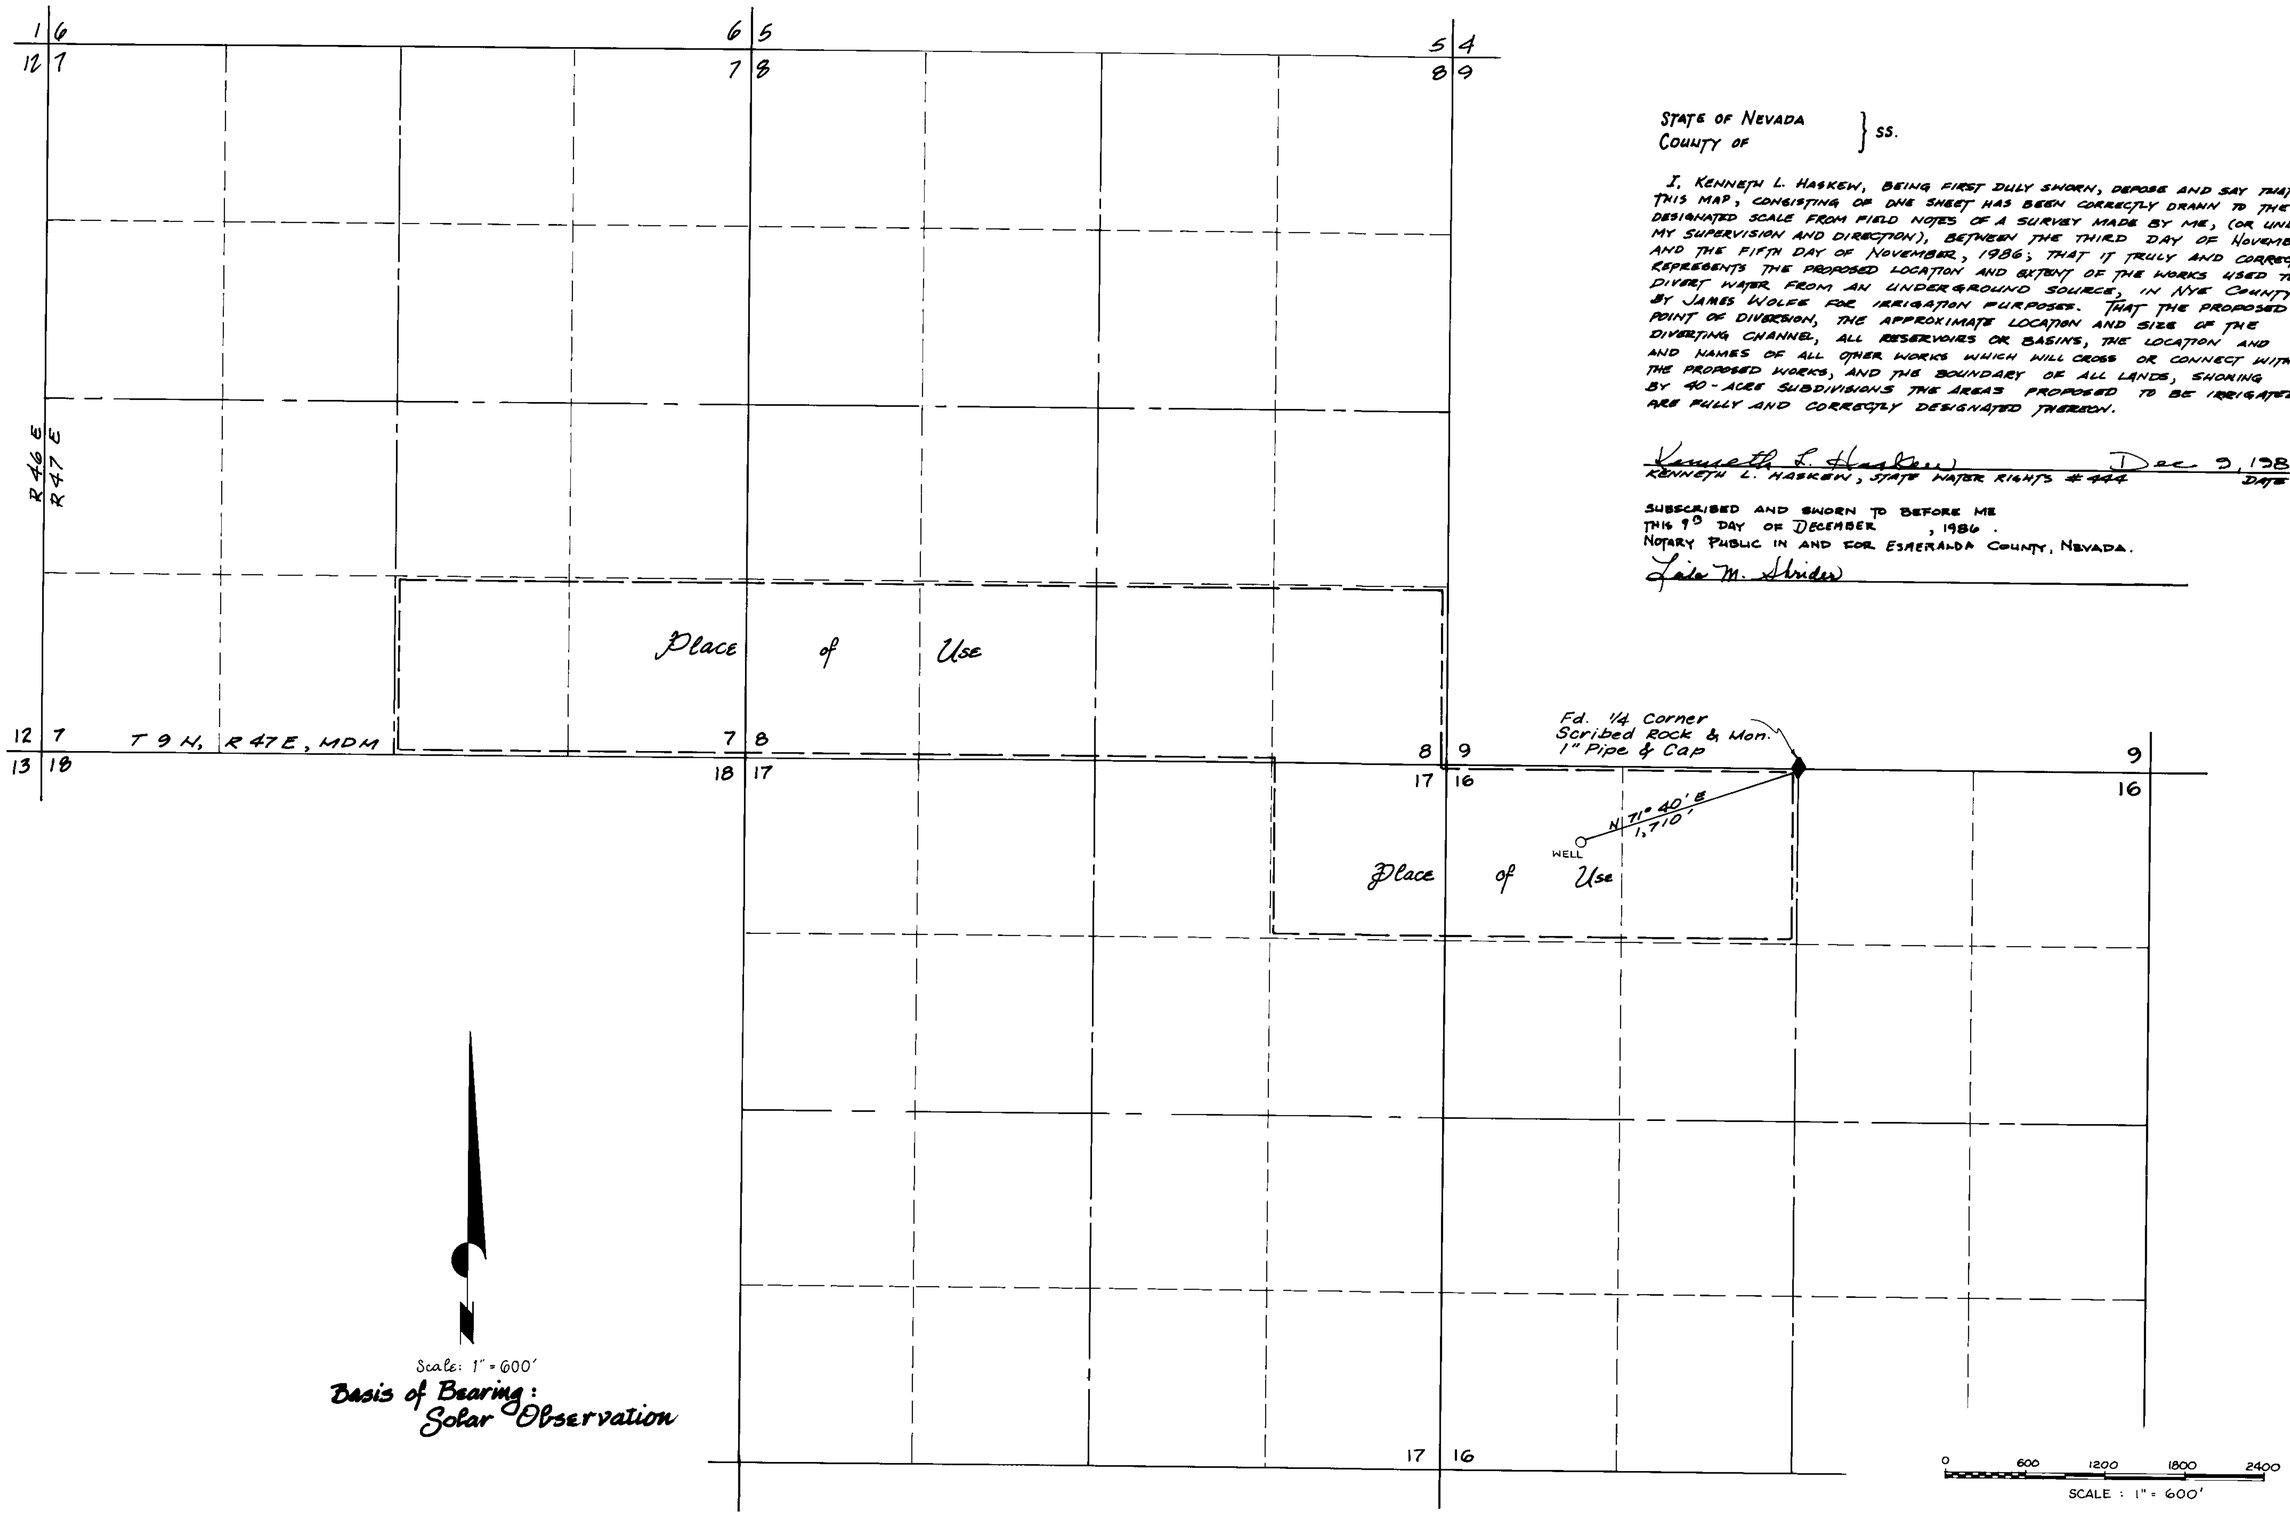

STATE OF NEVADA
COUNTY OF } SS.

I, KENNETH L. HASKEW, BEING FIRST DULY SWORN, DEPOSE AND SAY THAT THIS MAP, CONSISTING OF ONE SHEET HAS BEEN CORRECTLY DRAWN TO THE DESIGNATED SCALE FROM FIELD NOTES OF A SURVEY MADE BY ME, (OR UNDER MY SUPERVISION AND DIRECTION), BETWEEN THE THIRD DAY OF NOVEMBER, AND THE FIFTH DAY OF NOVEMBER, 1986; THAT IT TRULY AND CORRECTLY REPRESENTS THE PROPOSED LOCATION AND EXTENT OF THE WORKS USED TO DIVERT WATER FROM AN UNDERGROUND SOURCE, IN NYE COUNTY, BY JAMES WOLFE FOR IRRIGATION PURPOSES. THAT THE PROPOSED POINT OF DIVERSION, THE APPROXIMATE LOCATION AND SIZE OF THE DIVERTING CHANNEL, ALL RESERVOIRS OR BASINS, THE LOCATION AND AND NAMES OF ALL OTHER WORKS WHICH WILL CROSS OR CONNECT WITH THE PROPOSED WORKS, AND THE BOUNDARY OF ALL LANDS, SHOWING BY 40-ACRE SUBDIVISIONS THE AREAS PROPOSED TO BE IRRIGATED, ARE FULLY AND CORRECTLY DESIGNATED THEREON.

Kenneth L. Haskew — Dec. 9, 1986
KENNETH L. HASKEW, STATE WATER RIGHTS #444 — DATE

SUBSCRIBED AND SWORN TO BEFORE ME
THIS 9TH DAY OF DECEMBER, 1986.
NOTARY PUBLIC IN AND FOR ESMERALDA COUNTY, NEVADA.
Lisa M. Strider

Scale: 1" = 600'
Basis of Bearing: Solar Observation

FILED
JAN 26 1987
STATE ENGINEER'S OFFICE

HASKEW ENGINEERING, INC.
P.O. Box 786
GOLDFIELD, NV 89013

Map
to Accompany Application #50382
to Appropriate Water
for Irrigation and Domestic
by James Wolfe
from an Underground Source

TS-86-0454

50382