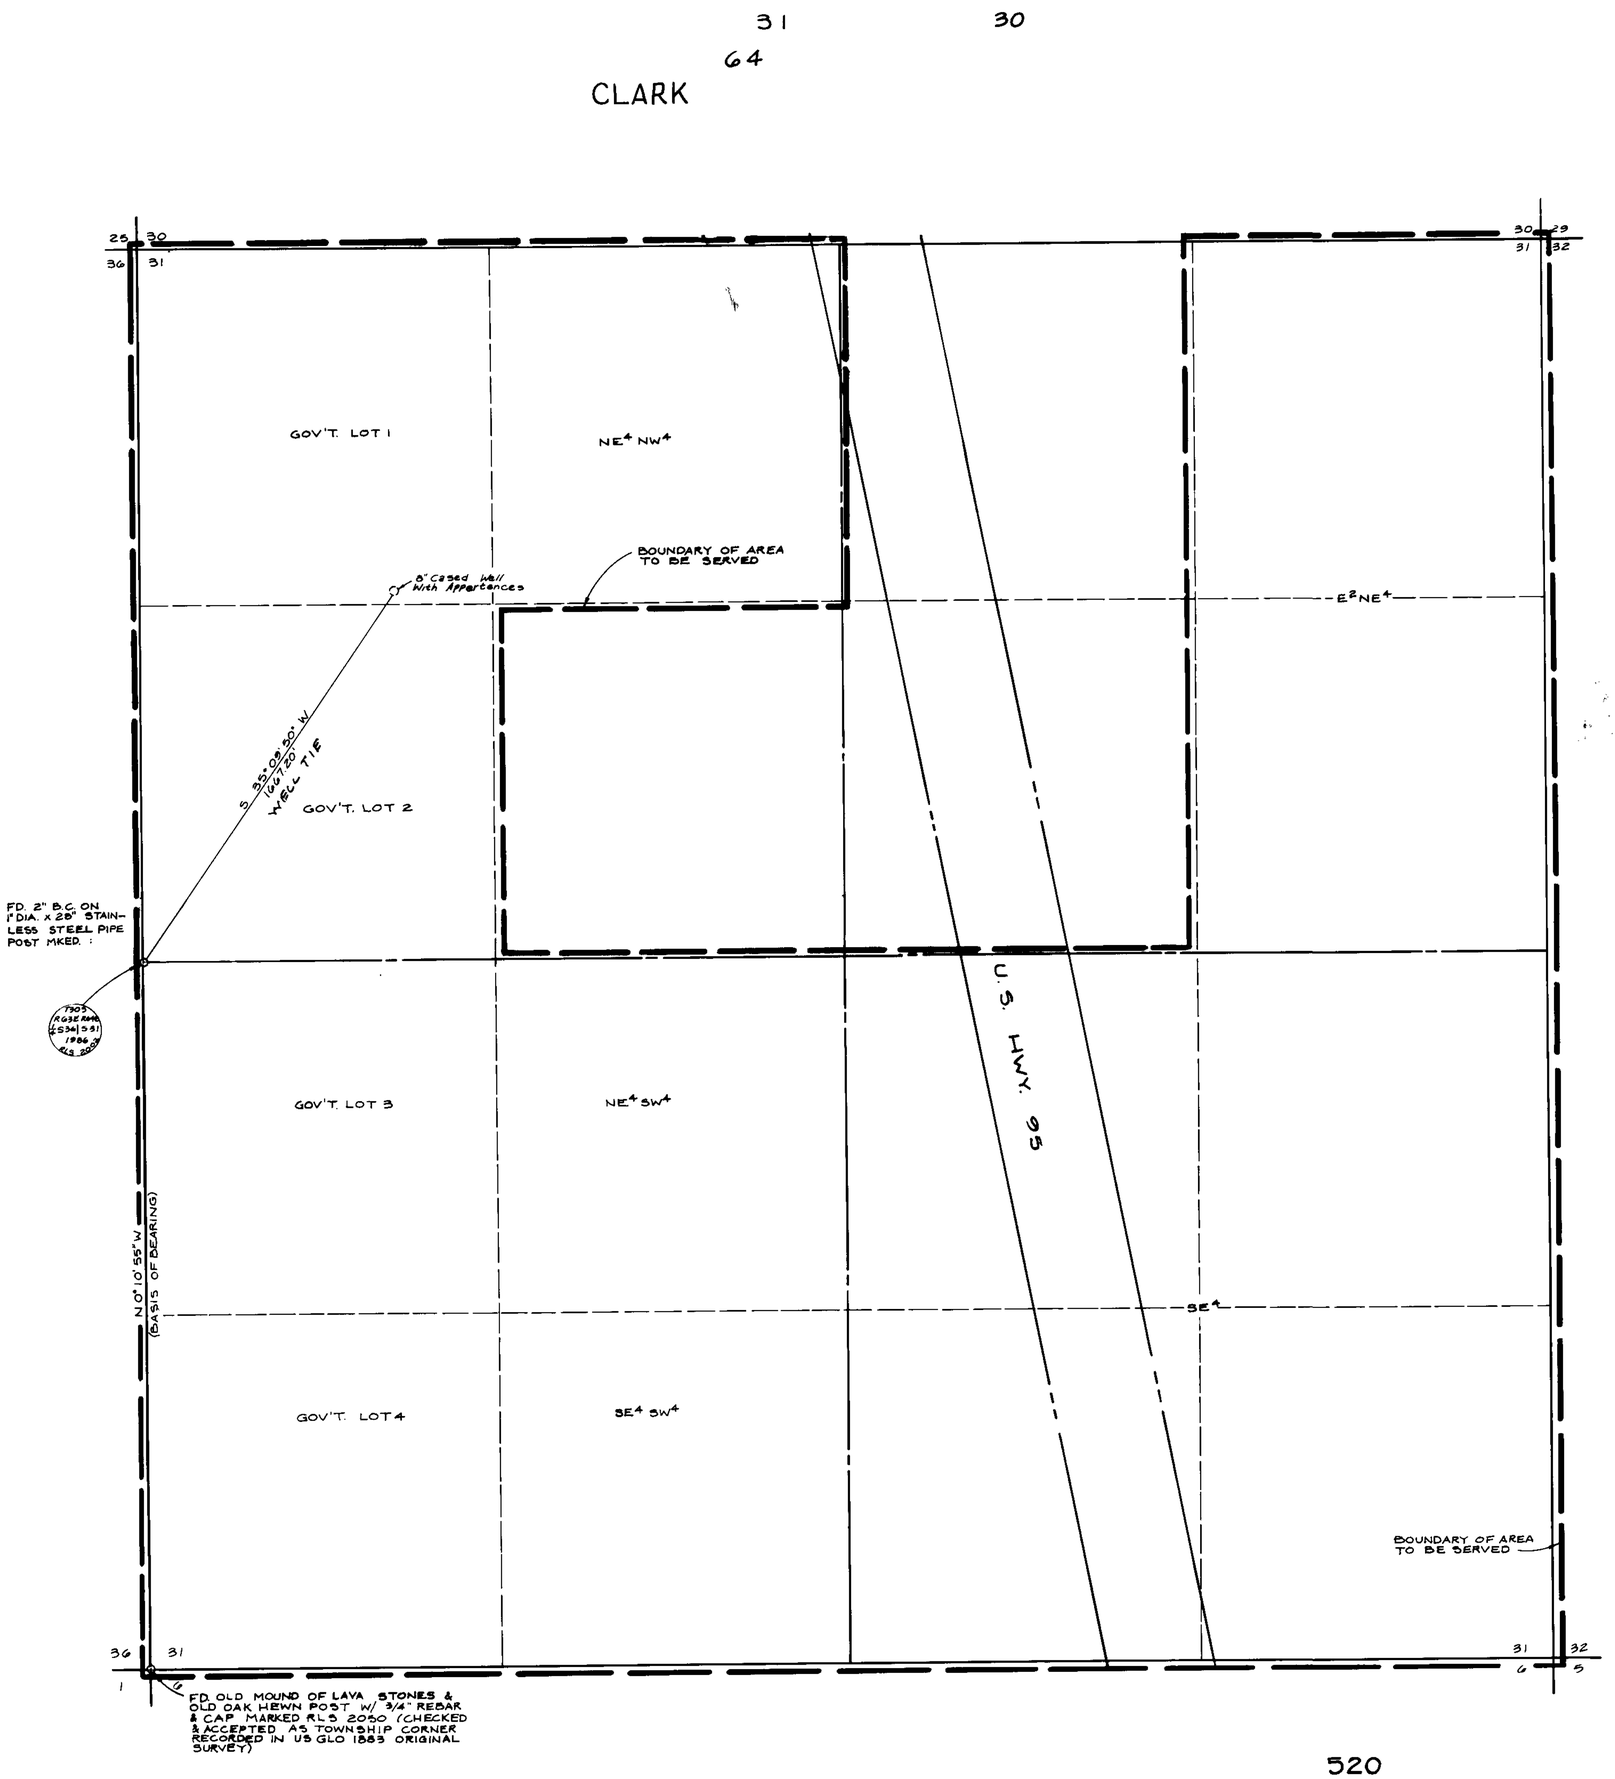

520

ENGINEERS CERTIFICATE

[illegible] SEPTEMBER 24 AND SEPTEMBER 25, 1986 [illegible] DOUGLAS E. NOLAND [illegible] FOR MINING AND MILLING [illegible]

Russell Avery 9/25/86
RUSSELL AVERY WATER RIGHTS SURVEYOR [illegible]
REGISTERED LAND SURVEYOR [illegible]
REGISTERED CIVIL ENGINEER [illegible]

RUSSELL AVERY No. 2002 REGISTERED LAND SURVEYOR STATE OF NEVADA 9-25-86

STATE OF NEVADA
COUNTY OF CLARK SS

SUBSCRIBED AND SWORN TO ME THIS 25th DAY OF SEPTEMBER 1986

Donna Moore
NOTARY
IN AND FOR CLARK COUNTY, NEVADA
Dec. 20, 1989
MY COMMISSION EXPIRES

DONNA MOORE
Notary Public-State of Nevada
CLARK COUNTY
My Appointment Exp. Dec. 20, 1989

LEGAL DESCRIPTION

WEST LINE SW 1/4 SEC. 31
N0°10'55" W

GOV'T. LOT 1, GOV'T. LOT 2, GOV'T. LOT 3, GOV'T. LOT 4, NE4 NW4, NE4 SW4, SE4 SW4, SE4, E2 NE4, SEC. 31 T30S R 64E MDBM
CLARK COUNTY, NEVADA

'87 JAN 15 P2:44
STATE ENGINEERS OFFICE

FILED
JAN 15 1987
STATE ENGINEER'S OFFICE

50404

MAP TO ACCOMPANY APPLICATION TO APPROPRIATE WATER FROM AN UNDERGROUND SOURCE
FOR: MINING & MILLING PURPOSES
BY DOUGLAS E. NOLAND
CLARK COUNTY, NEVADA

AVERY ENGINEERING CORPORATION

STATE ENGINEERS OFFICE
'86 DEC -8 P3:37

50404