SECTION 28, TOWNSHIP 22 SOUTH, RANGE 57 EAST,
M.D.B.M.

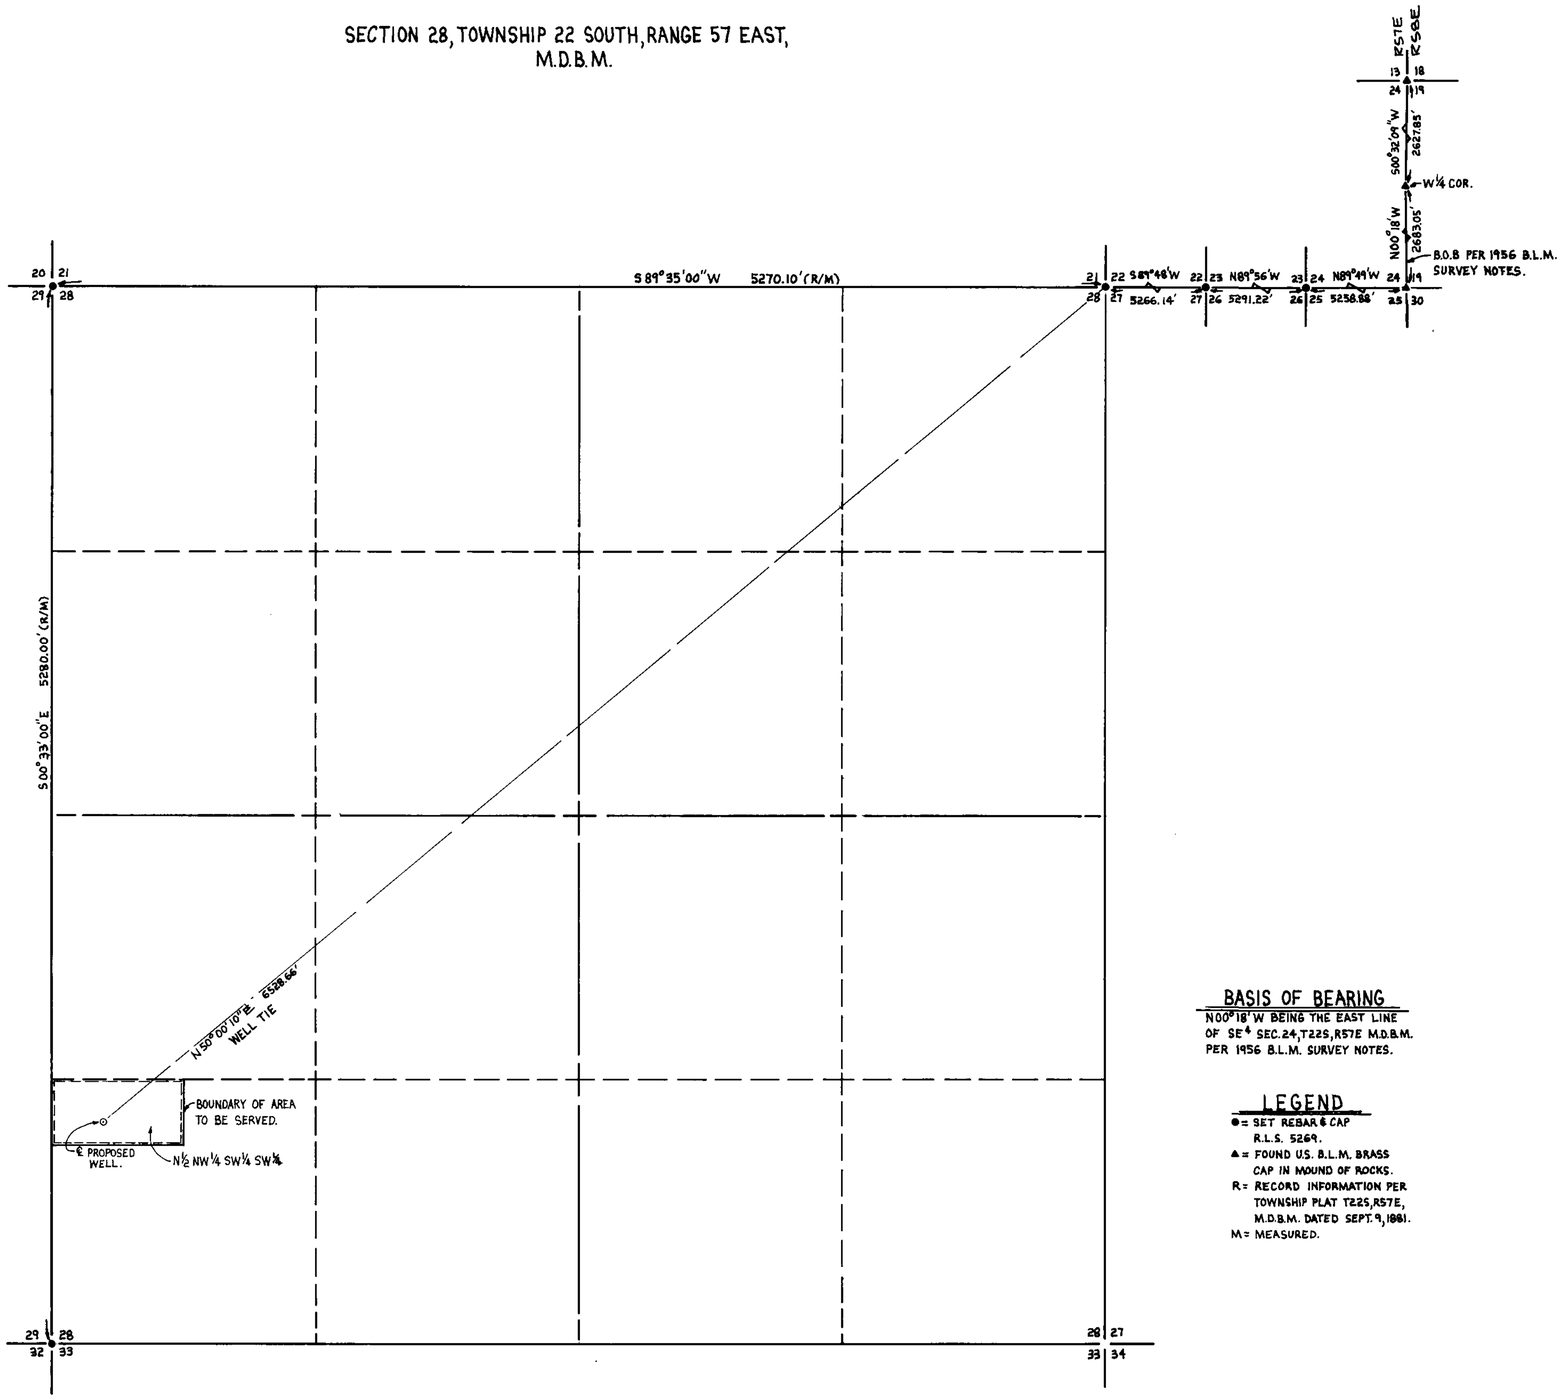

AREA TO BE SERVED = 5 ACRES ±

SCALE: 1" = 400'

STATE OF NEVADA }
COUNTY OF CLARK } SS

I, ROBERT FULSTONE BEING FIRST DULY SWORN DEPOSE AND SAY THAT THE MAP ATTACHED HERETO AND HEREIN DESCRIBED HAS BEEN CORRECTLY DRAWN TO THE DESIGNATED SCALE FROM FIELD NOTES OF A SURVEY MADE UNDER MY SUPERVISION AND DIRECTION ON **NOVEMBER 25th 1986,** THAT IT TRULY AND CORRECTLY REPRESENTS THE PROPOSED [illegible] OF WORKS [illegible] **MESQUITE VALLEY, CLARK COUNTY, NEVADA, BY THE LOVELL GROUP, FOR MINING PURPOSES.**

[illegible] THE [illegible] AND THE [illegible] THE [illegible] WORKS ARE FULLY AND CORRECTLY DESIGNATED THEREON.

12/3/86
ROBERT FULSTONE
STATE WATER RIGHT SUPERVISOR [illegible]

REGISTERED LAND SURVEYOR STATE OF NEVADA
ROBERT FULSTONE
12/3/86

SUBSCRIBED AND SWORN TO BEFORE ME THIS 3RD DAY OF DECEMBER 1986

Grace P. Bender
NOTARY PUBLIC IN AND FOR THE STATE OF NEVADA
MY COMMISSION EXPIRES 8-26-1990

NOTARY PUBLIC
State of Nevada - County of Clark
GRACE P. BENDER
My Appointment Expires Aug. 26, 1990

BASIS OF BEARING

N00°18'W BEING THE EAST LINE OF SE¼ SEC.24, T22S, R57E M.D.B.M. PER 1956 B.L.M. SURVEY NOTES.

LEGEND

- ● = SET REBAR & CAP R.L.S. 5269.
- ▲ = FOUND U.S. B.L.M. BRASS CAP IN MOUND OF ROCKS.
- R = RECORD INFORMATION PER TOWNSHIP PLAT T22S, R57E, M.D.B.M. DATED SEPT. 9, 1881.
- M = MEASURED.

50405

MAP
TO ACCOMPANY AN APPLICATION
TO APPROPRIATE WATER
FOR: THE LOVELL GROUP
FOR: MINING PURPOSES
FROM: UNDERGROUND SOURCE
FULSTONE ENTERPRISES

STATE ENGINEER'S OFFICE
'86 DEC -9 P3:25

STATE ENGINEER'S OFFICE
'87 JAN -9 P2:53

FILED
JAN 09 1987
STATE ENGINEER'S OFFICE

50405