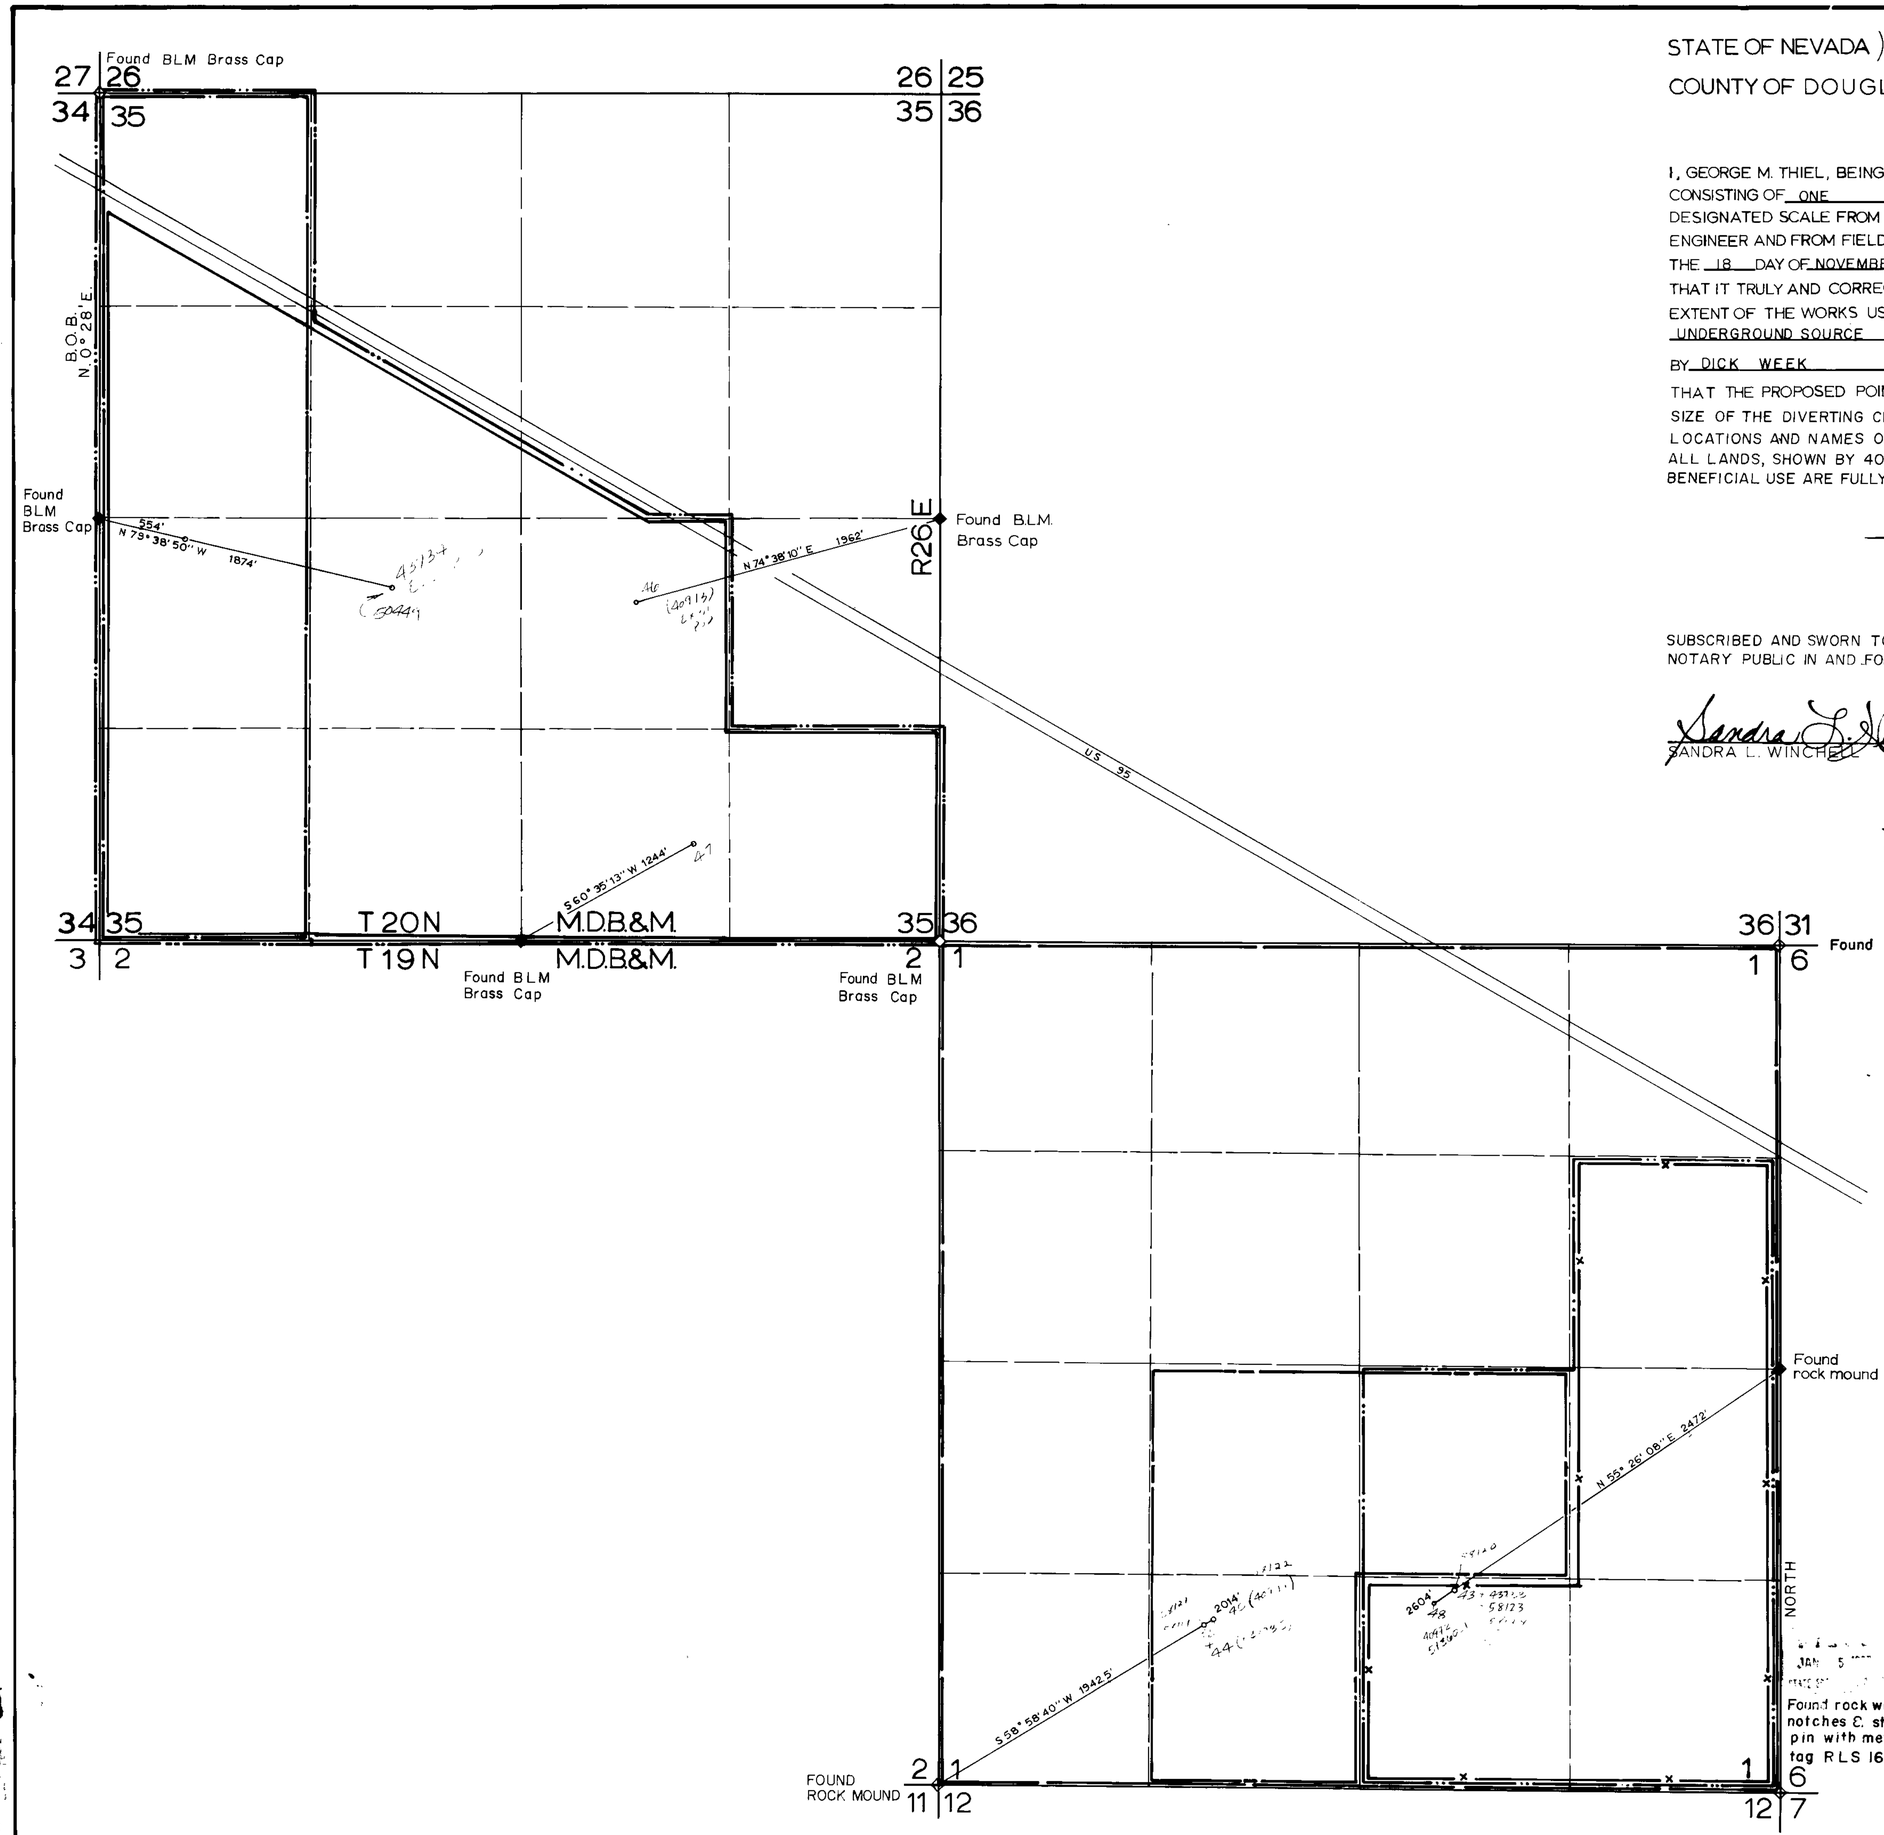

STATE OF NEVADA)
COUNTY OF DOUGLAS)

I, GEORGE M. THIEL, BEING FIRST DULY SWORN, DEPOSE AND SAY THAT THIS MAP, CONSISTING OF ONE (1) SHEET(S) HAS BEEN CORRECTLY DRAWN TO THE DESIGNATED SCALE FROM RECORDS FILED IN THE OFFICE OF THE STATE ENGINEER AND FROM FIELD NOTES MADE BY OR UNDER MY DIRECTION, BETWEEN THE 18 DAY OF NOVEMBER AND THE 21 DAY OF NOVEMBER, 1986; THAT IT TRULY AND CORRECTLY REPRESENTS THE PROPOSED LOCATION AND EXTENT OF THE WORKS USED TO DIVERT WATER FROM AN UNDERGROUND SOURCE IN CHURCHILL COUNTY, BY DICK WEEK FOR IRRIGATION, DOMESTIC & COMMERCIAL THAT THE PROPOSED POINT OF DIVERSION, THE APPROXIMATE LOCATION AND SIZE OF THE DIVERTING CHANNEL, ALL RESERVOIRS AND BASINS, THE LOCATIONS AND NAMES OF ALL OTHER WORKS, AND THE BOUNDARY OF ALL LANDS, SHOWN BY 40 ACRE SUBDIVISION THE AREAS TO BE PLACED TO BENEFICIAL USE ARE FULLY AND CORRECTLY DESIGNATED THEREON.

GEORGE M. THIEL SWRS 696

SUBSCRIBED AND SWORN TO BEFORE ME THIS 12 DAY OF December 1986
NOTARY PUBLIC IN AND FOR DOUGLAS COUNTY NEVADA.

SANDRA L. WINCHELL NOTARY

SANDRA L. WINCHELL
NOTARY PUBLIC - NEVADA
DOUGLAS COUNTY
My Appt. Expires Nov. 4, 1989

BASIS OF BEARINGS
GLO Plat
W Line of NW 1/4 of
sec. 35 T20N. R.26E.

LEGEND

- Proposed POU for irrigation
- Proposed POU for commercial
- Existing POU 40971 & 43735
- Existing POU 43733
- Existing POU 40973
- Existing POU 43734

500 300 100 250 500 1000
400 200 0
1" = 500'

THIEL, WINCHELL & ASSOCIATES
5151 S. CARSON ST.
CARSON CITY, NEVADA
(702) 883-9300

MAP
To accompany Applications to Change the Point of Diversion and Place of Use of a Portion of Water heretofore appropriated from Underground sources
By DICK WEEK
Churchill County Nv.

215
214
4213
51363 51362 51361 51360 50449 50448 50447 50446 50445 50444 50443 50442