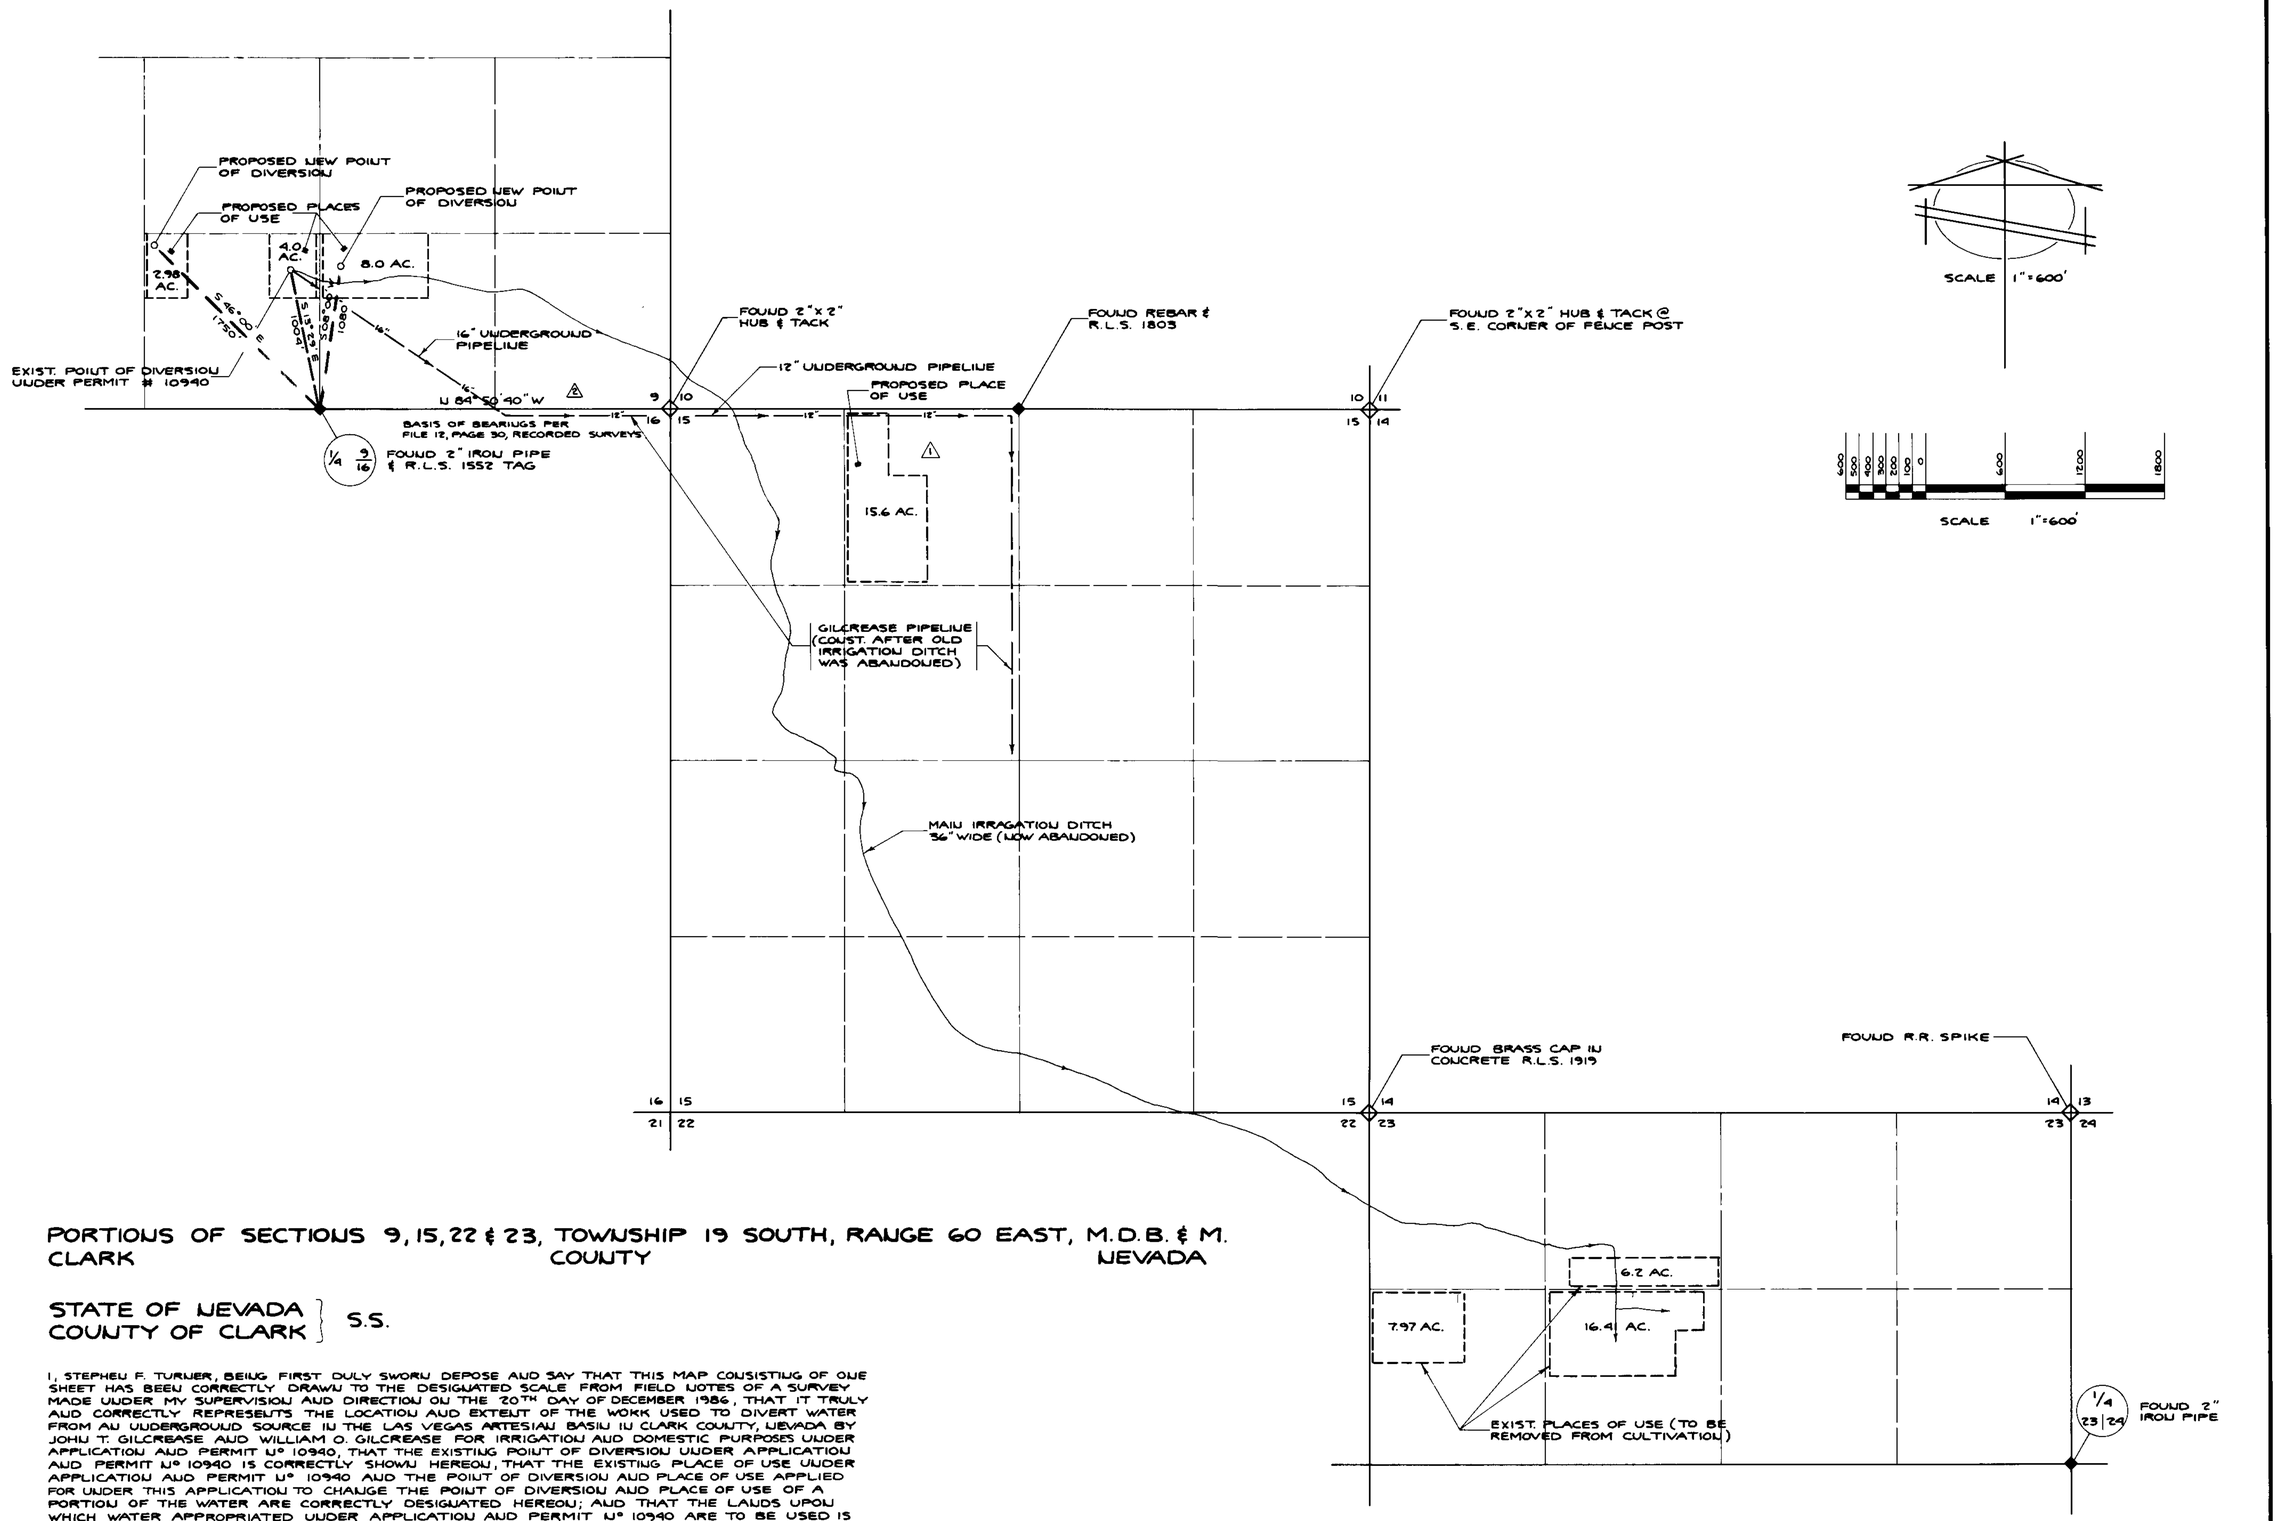

PORTIONS OF SECTIONS 9, 15, 22 & 23, TOWNSHIP 19 SOUTH, RANGE 60 EAST, M.D.B. & M.
CLARK COUNTY NEVADA

STATE OF NEVADA }
COUNTY OF CLARK } S.S.

I, STEPHEN F. TURNER, BEING FIRST DULY SWORN DEPOSE AND SAY THAT THIS MAP CONSISTING OF ONE SHEET HAS BEEN CORRECTLY DRAWN TO THE DESIGNATED SCALE FROM FIELD NOTES OF A SURVEY MADE UNDER MY SUPERVISION AND DIRECTION ON THE 20TH DAY OF DECEMBER 1986, THAT IT TRULY AND CORRECTLY REPRESENTS THE LOCATION AND EXTENT OF THE WORK USED TO DIVERT WATER FROM AN UNDERGROUND SOURCE IN THE LAS VEGAS ARTESIAN BASIN IN CLARK COUNTY, NEVADA BY JOHN T. GILCREASE AND WILLIAM O. GILCREASE FOR IRRIGATION AND DOMESTIC PURPOSES UNDER APPLICATION AND PERMIT N° 10940, THAT THE EXISTING POINT OF DIVERSION UNDER APPLICATION AND PERMIT N° 10940 IS CORRECTLY SHOWN HEREON, THAT THE EXISTING PLACE OF USE UNDER APPLICATION AND PERMIT N° 10940 AND THE POINT OF DIVERSION AND PLACE OF USE APPLIED FOR UNDER THIS APPLICATION TO CHANGE THE POINT OF DIVERSION AND PLACE OF USE OF A PORTION OF THE WATER ARE CORRECTLY DESIGNATED HEREON; AND THAT THE LANDS UPON WHICH WATER APPROPRIATED UNDER APPLICATION AND PERMIT N° 10940 ARE TO BE USED IS ACCURATELY OUTLINED HEREON AND SAID LANDS ARE OWNED OR CONTROLLED BY THE APPLICANTS.

Stephen F. Turner
STEPHEN F. TURNER
STATE WATER RIGHT SURVEYOR

SUBSCRIBED AND SWORN TO BEFORE ME THIS 29th DAY OF December, 1986

Barbara Bumgarner
BARBARA BUMGARNER
NOTARY PUBLIC IN AND FOR SAID COUNTY AND STATE
MY APPOINTMENT EXPIRES SEPTEMBER 3, 1989

FILED
FEB 13 1987
STATE ENGINEER'S OFFICE

RECEIVED
STATE ENGINEER'S OFFICE

DATE	NO.	REVISIONS	APP'D
1/26/87	1	REVISED PROPOSED PLACE OF USE	S
2/4/87	2	REVISED PER DIVISION LETTER DATED 2/2/87	S

50477 — 50479

MAP TO ACCOMPANY AN APPLICATION TO CHANGE THE POINT OF DIVERSION AND PLACE OF USE OF A PORTION OF THE WATER APPROPRIATED UNDER APPLICATION & PERMIT NO. 10940

BY: JOHN T. GILCREASE & WILLIAM O. GILCREASE
FOR: IRRIGATION & DOMESTIC PURPOSES
FROM: AN UNDERGROUND SOURCE

BAUGHMAN & TURNER INC.
CIVIL ENGINEERS · MINING ENGINEERS · LAND SURVEYORS
2325 W. CHARLESTON BLVD. LAS VEGAS, NEVADA

50479 50478 50477