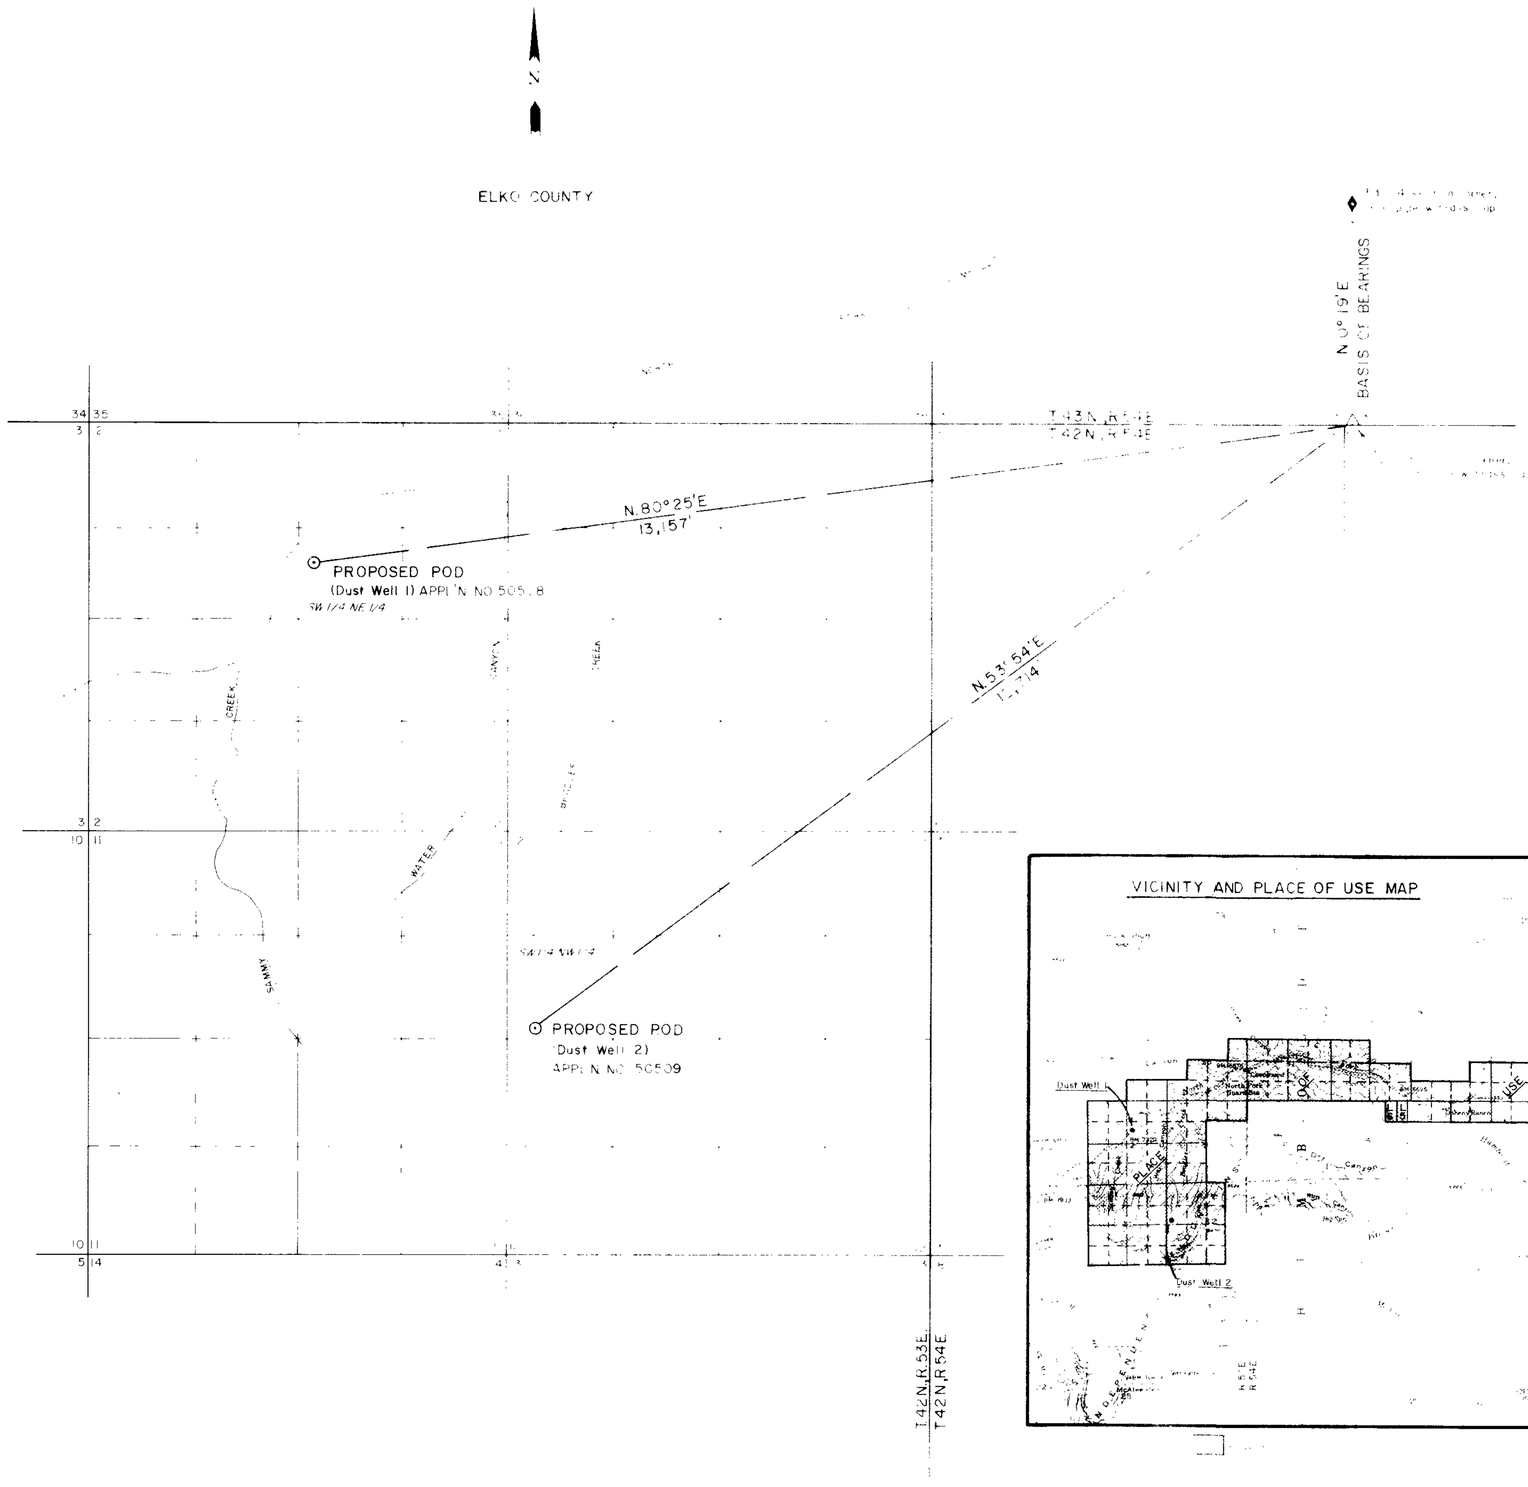

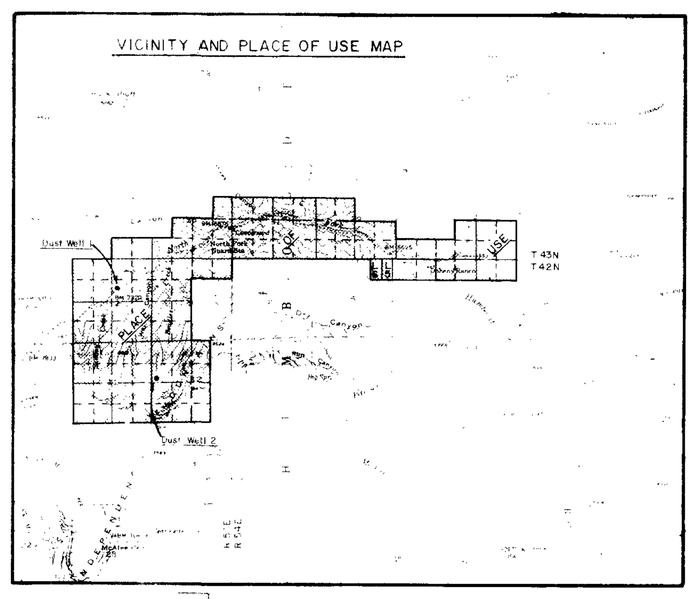

William A. Fisher

1/22/87

22nd day of January, 1987.

Jennifer E. MacDonald

0 1000 2000 3000 4000 5000
SCALE 1" = 1000'

FILED
FEB 13 1987

NO.	BY	DATE	DESCRIPTION	CHK'D	APP'D

REVISIONS

DRAWN BY DJF | APPROVED BY | JOB NO 868585 W32 | DATE JAN 1987

MAP

TO ACCOMPANY APPLICATION TO APPROPRIATE WATER FOR MINING, MILLING & DOMESTIC PURPOSES BY

FREEPORT - McMoRAN GOLD COMPANY

FROM UNDERGROUND SOURCES

KENNEDY/JENKS/CHILTON
CONSULTING ENGINEERS
421 COURT STREET ELKO, NV.

W87001 1/1

50509 50508